APPENDIX A – EXTRACTS FROM FULL PLANNING APPLICATION (DRAWING ARE NOT TO SCALE)

Granville Road
new granville

London Borough Barnet

standard notes

1. Do not scale this drawing.
2. All dimensions must be checked on site and any discrepancies verified with the architect.
3. Unless shown otherwise, all dimensions are to structural surfaces.

THIS IS NOT A CONSTRUCTION DRAWING, IT IS UNSUITABLE FOR THE PURPOSE OF CONSTRUCTION AND MUST ON NO ACCOUNT BE USED AS SUCH.

drawing notes

revisions

26/06/14 - P1 - Planning Issue
14/08/14 - P2 - Final planning issue

date
06/26/14

client
New Granville LLP

scale
1 : 2500

drawing
Existing Site Location / Red Line Plan


drawn CG
checked JM
drawing number 2928A - P2 - D_002
rev P2

C:\Users\amy.strong\Documents\2928A_GRANVILLE_MASTER_r13_amy.strong.rvt

Levitt Bernstein
1 Kingsland Passage
London
E8 2BB

t: 020 7275 7676
f: 020 7275 9348
w: levittbernstein.co.uk
e: post@levittbernstein.co.uk

Levitt Bernstein

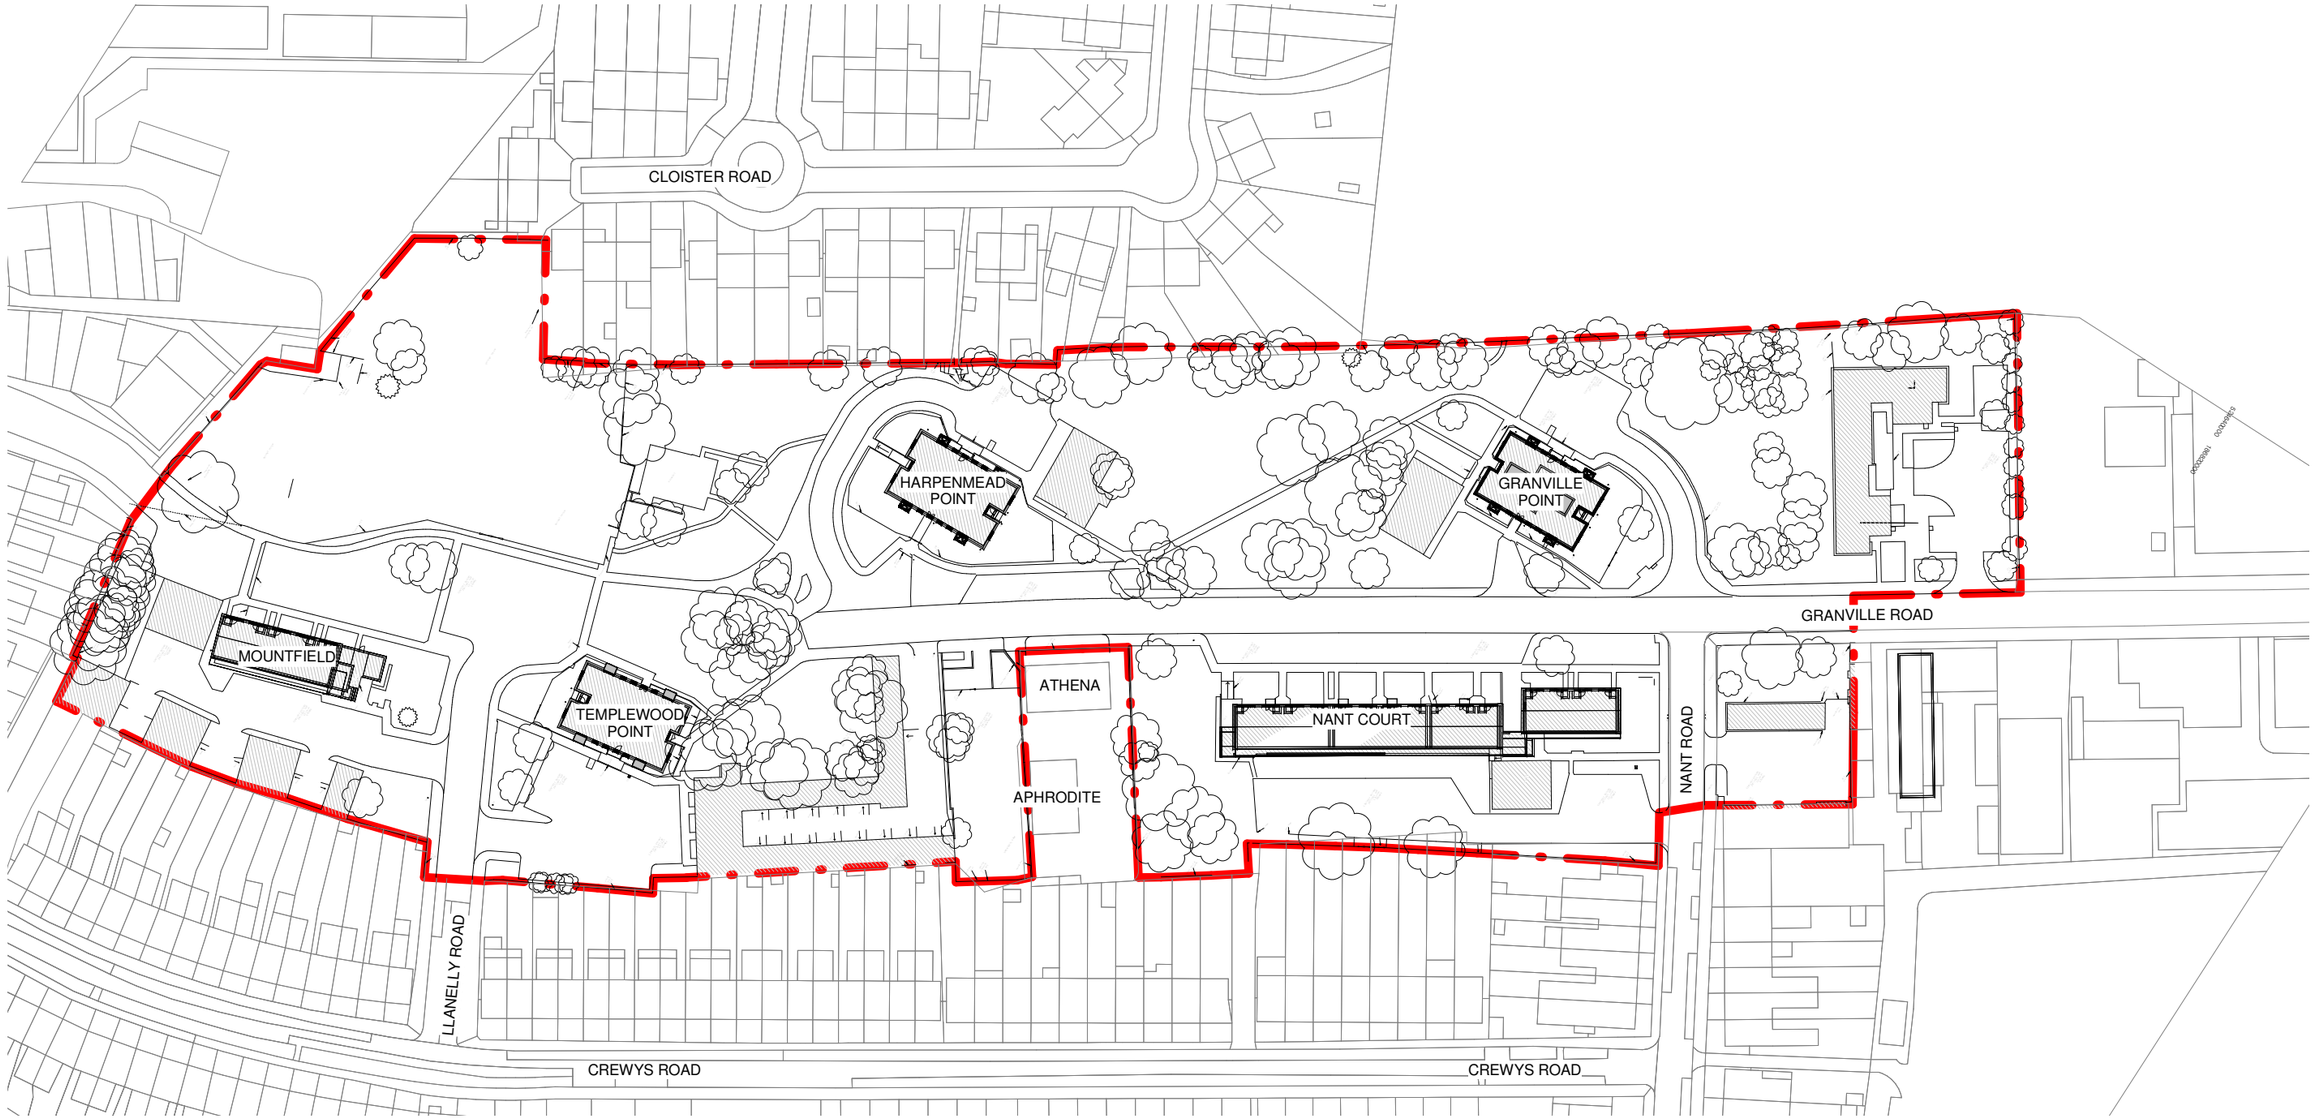

1
D_001

Existing Site Location
1 : 1250

Drawing Scale 1:1250 @ A3

standard notes

1. Do not scale this drawing.
2. All dimensions must be checked on site and any discrepancies verified with the architect.
3. Unless shown otherwise, all dimensions are to structural surfaces.

THIS IS NOT A CONSTRUCTION DRAWING, IT IS UNSUITABLE FOR THE PURPOSE OF CONSTRUCTION AND MUST ON NO ACCOUNT BE USED AS SUCH.

drawing notes

revisions

30/04/14 - P1 - Draft Masterplan Issue
17/06/14 - P1 - Reissued for Information
26/06/14 - P1 - Planning Issue
14/08/14 - P2 - Final planning issue
14/11/14 - P3 - Minor Amendments

Granville Road new granville
London Borough Barnet

date 30/04/14
client New Granville LLP
scale 1 : 1250 @A3
drawing Existing Site Location
drawn CG **checked** SL **drawing number** 2928A - P3 - D_001 **rev** P3

C:\Users\chris.gray.LEVITTBERNSTEIN\Documents\2928A_GRANVILLE_MASTER_v2_chris.gray.rvt

Levitt Bernstein
1 Kingsland Passage
London
E8 2BB

t: 020 7275 7676
f: 020 7275 9348
w: levittbernstein.co.uk
e: post@levittbernstein.co.uk

Levitt Bernstein



3
D_070

Street Elevation-Granville Road 1

1 : 200



2
D_070

Location Key 1

1 : 500

0 2m 4m 6m 8m 10m

Granville Road new granville

London Borough Barnet

Drawing Scale 1:200 @ A1
1:400 @ A3

standard notes

1. Do not scale this drawing.
2. All dimensions must be checked on site and any discrepancies verified with the architect.
3. Unless shown otherwise, all dimensions are to structural surfaces.

THIS IS NOT A CONSTRUCTION DRAWING, IT IS UNSUITABLE FOR THE PURPOSE OF CONSTRUCTION AND MUST ON NO ACCOUNT BE USED AS SUCH.

drawing notes

revisions

23/05/14 - P1 - Draft Issue
17/06/14 - P2 - Issue for information
26/06/14 - P3 - Planning Issue
16/08/14 - P4 - Final planning issue

date 23/05/14

client New Granville LLP

scale As indicated

drawing Street Elevation-Granville Road 1


drawn	checked	drawing number	rev
CG	SL	2928A · P3 · D_070	P4

C:\Users\chris.gray\Documents\2928A_GRANVILLE_MASTER_r13_chris.gray.rvt

Levitt Bernstein
1 Kingsland Passage
London
E8 2BB

t: 020 7275 7676
f: 020 7275 9348
w: levittbernstein.co.uk
e: post@levittbernstein.co.uk

Levitt Bernstein

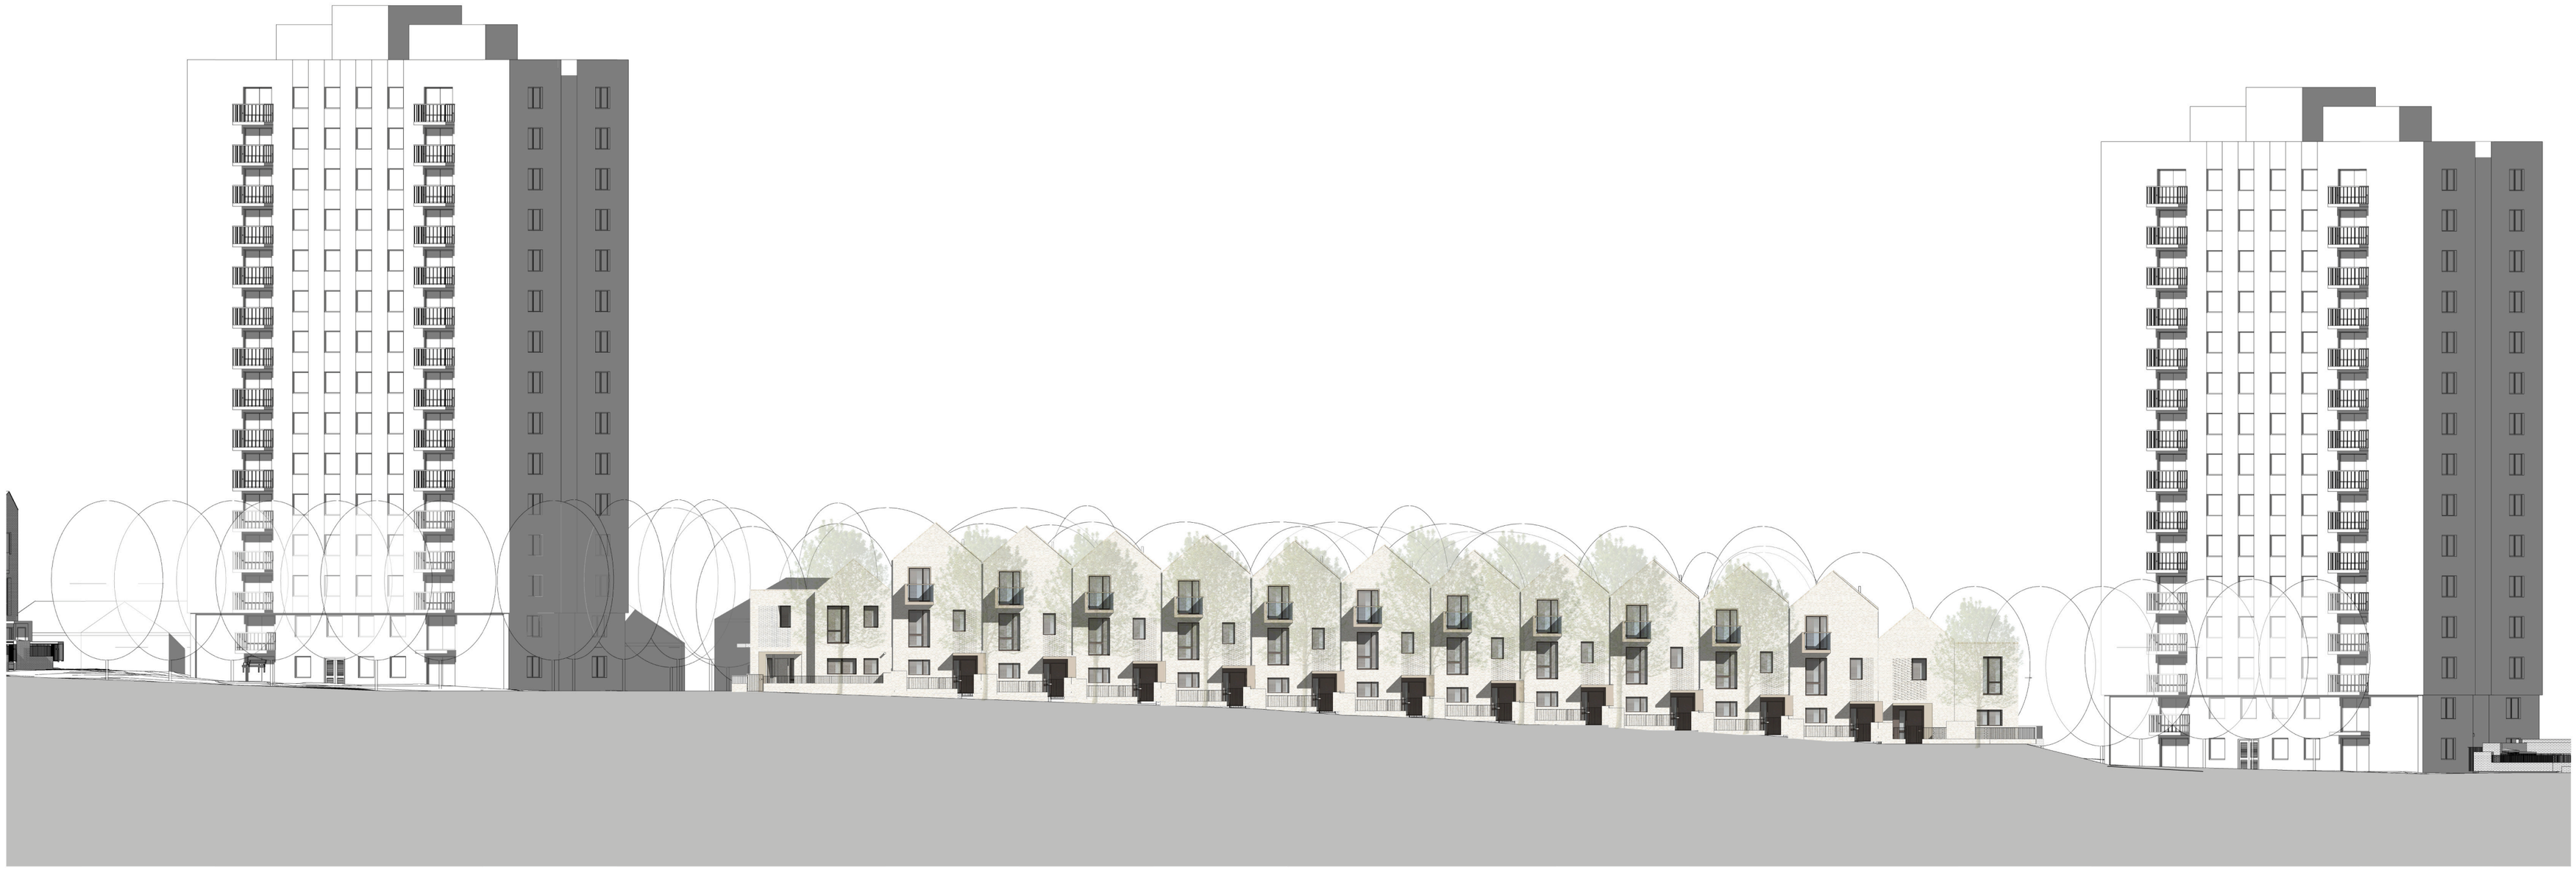

3
D_071

Street Elevation-Granville Road 2

1 : 200



1
D_071

Location Key 2

1 : 500

0 2m 4m 6m 8m 10m

Drawing Scale 1:200 @ A1
1:400 @ A3

Granville Road
new granville

London Borough Barnet

standard notes

1. Do not scale this drawing.
2. All dimensions must be checked on site and any discrepancies verified with the architect.
3. Unless shown otherwise, all dimensions are to structural surfaces.

THIS IS NOT A CONSTRUCTION DRAWING, IT IS UNSUITABLE FOR THE PURPOSE OF CONSTRUCTION AND MUST ON NO ACCOUNT BE USED AS SUCH.

drawing notes

revisions
23/05/14 - P1 - Draft Issue
17/06/14 - P2 - Issue for information
26/06/14 - P3 - Planning Issue
14/08/14 - P4 - Final planning issue

date 23/05/14
client New Granville LLP
scale As indicated
drawing Street Elevation-Granville Road 2
drawn CG **checked** SL **drawing number** 2928A-P3-D_071 **rev** P4

C:\Users\chris.gray\Documents\2928A_GRANVILLE_MASTER_r13_chris.gray.rvt

Levitt Bernstein
1 Kingsland Passage
London
E8 2BB


t: 020 7275 7676
f: 020 7275 9348
w: levittbernstein.co.uk
e: post@levittbernstein.co.uk

Levitt Bernstein



3
D_072

Street elevation-Granville Road 3
1 : 200

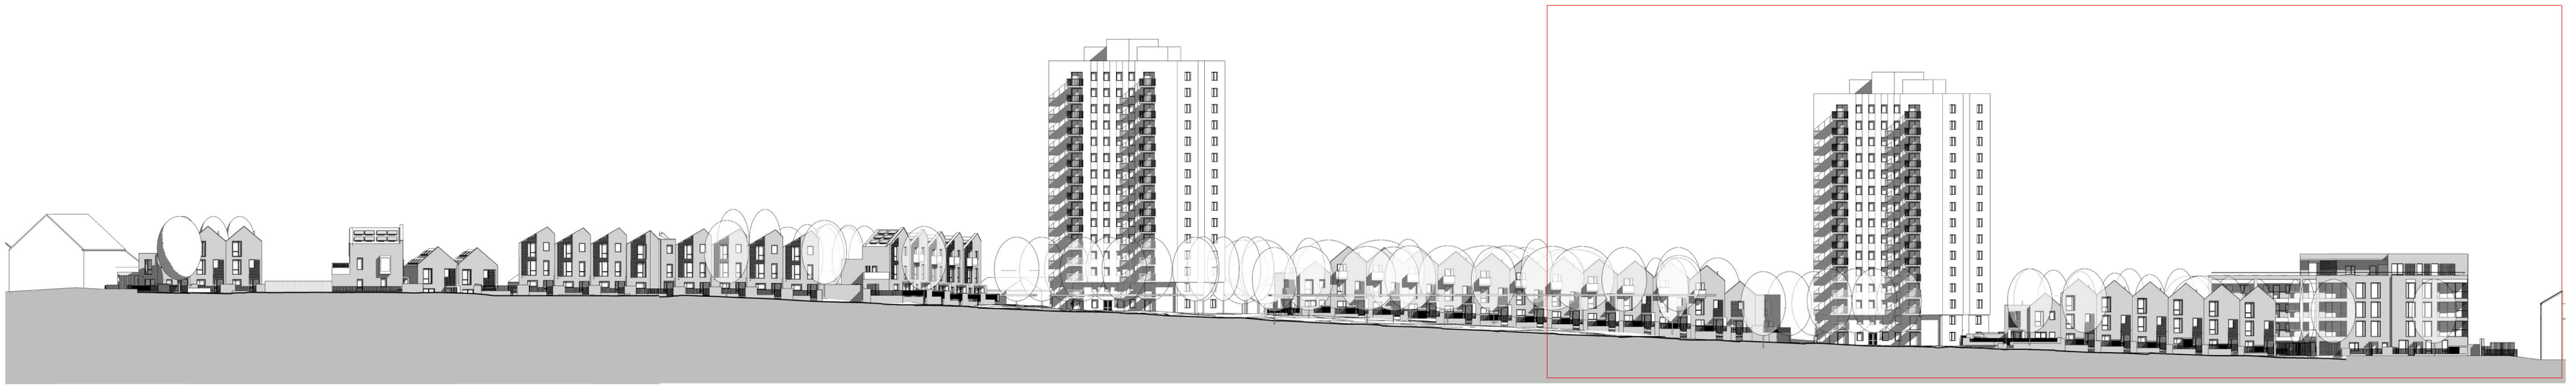

2
D_072

Location Key 3
1 : 500

0 2m 4m 6m 8m 10m

Drawing Scale 1:200 @ A1
1:400 @ A3

Granville Road
new granville

London Borough Barnet

standard notes

1. Do not scale this drawing.
2. All dimensions must be checked on site and any discrepancies verified with the architect.
3. Unless shown otherwise, all dimensions are to structural surfaces.

THIS IS NOT A CONSTRUCTION DRAWING, IT IS UNSUITABLE FOR THE PURPOSE OF CONSTRUCTION AND MUST ON NO ACCOUNT BE USED AS SUCH.

drawing notes

revisions

17/06/14 - P1 - Issue for information
26/06/14 - P2 - Planning Issue
14/08/14 - P3 - Final planning issue

date
09/19/13

client
New Granville LLP

scale
As indicated

drawing
Street Elevation-Granville Road 3

drawn CG
checked SL
drawing number 2928A · P2 · D_072
rev P2

C:\Users\amy.cornish\Documents\2928A_GRANVILLE_MASTER_r13_amy.cornish.rvt


Levitt Bernstein
1 Kingsland Passage
London
E8 2BB

t: 020 7275 7676
f: 020 7275 9348
w: levittbernstein.co.uk
e: post@levittbernstein.co.uk

Levitt Bernstein



1 D_077 Street Elevation - The Close 1
1 : 200

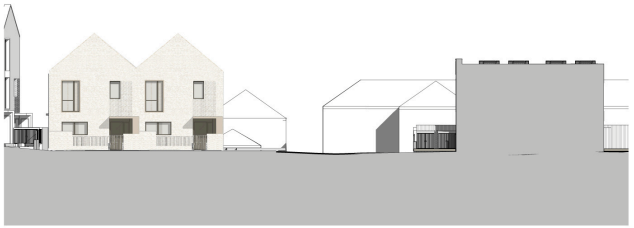

2 D_077 Street Elevation - The Close 2
1 : 200



3 D_077 Street elevation - The Close 3
1 : 200



0 2m 4m 6m 8m 10m

Drawing Scale 1:200 @ A1
1:400 @ A3

Granville Road new granville
London Borough Barnet

standard notes

1. Do not scale this drawing.
2. All dimensions must be checked on site and any discrepancies verified with the architect.
3. Unless shown otherwise, all dimensions are to structural surfaces.

THIS IS NOT A CONSTRUCTION DRAWING, IT IS UNSUITABLE FOR THE PURPOSE OF CONSTRUCTION AND MUST ON NO ACCOUNT BE USED AS SUCH.

drawing notes

revisions
23/05/14 - P1 - Draft Issue
17/06/14 - P2 - Issue for information
26/06/14 - P3 - Planning Issue
14/08/14 - P4 - Final planning issue

date	client
23/05/14	New Granville LLP

scale	drawing
1 : 200 @A1	Street Elevation - The Close

drawn	checked	drawing number	rev
CG	SL	2928A - P3 - D_077	P4

C:\Users\amy.cornish\Documents\2928A_GRANVILLE_MASTER_r13_amy.cornish.rvt

Levitt Bernstein
1 Kingsland Passage
London
E8 2BB

t: 020 7275 7676
f: 020 7275 9348
w: levittbernstein.co.uk
e: post@levittbernstein.co.uk

Levitt Bernstein



1
D_078
Square Terrace Elevation
1 : 200



Granville Road
new granville

London Borough Barnet

Drawing Scale 1:200 @ A1
1:400 @ A3

0 2m 4m 6m 8m 10m

standard notes

1. Do not scale this drawing.
2. All dimensions must be checked on site and any discrepancies verified with the architect.
3. Unless shown otherwise, all dimensions are to structural surfaces.

THIS IS NOT A CONSTRUCTION DRAWING, IT IS UNSUITABLE FOR THE PURPOSE OF CONSTRUCTION AND MUST ON NO ACCOUNT BE USED AS SUCH.

drawing notes


revisions
23/05/14 - P1 - Draft Issue
17/06/14 - P2 - Issue for information
26/06/14 - P3 - Planning Issue
14/08/14 - P4 - Final planning issue

date 23/05/14
client New Granville LLP
scale 1 : 200 @A1
drawing Square Terrace
drawn CG **checked** SL **drawing number** 2928A-P3-D_078 **rev** P4
C:\Users\amy.cornish\Documents\2928A_GRANVILLE_MASTER_r13_amy.cornish.rvt

Levitt Bernstein
1 Kingsland Passage
London
E8 2BB

t: 020 7275 7676
f: 020 7275 9348
w: levittbernstein.co.uk
e: post@levittbernstein.co.uk

Levitt Bernstein

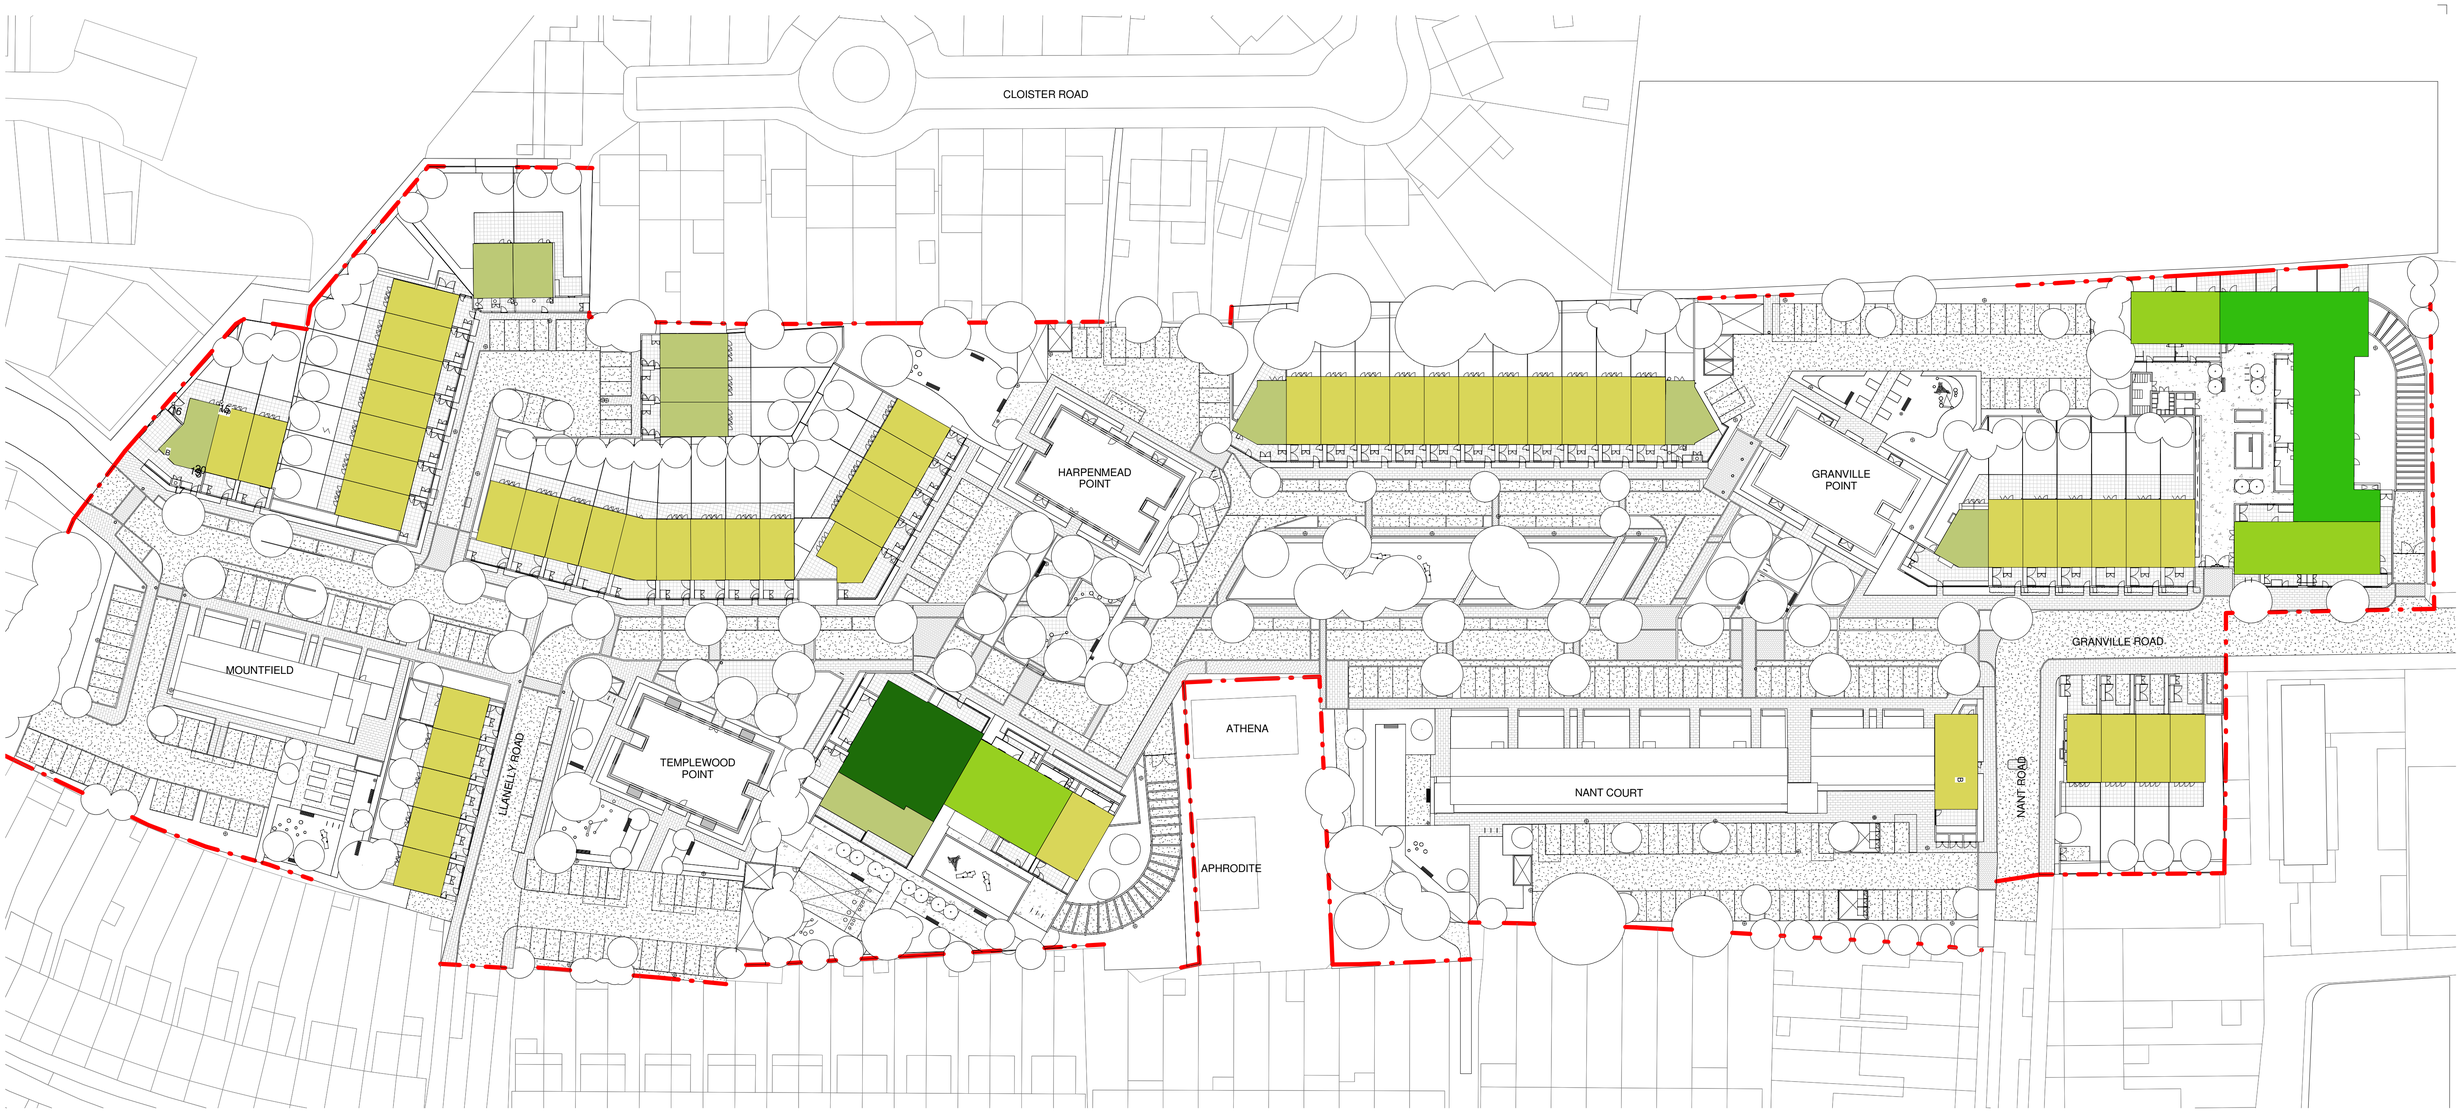

Heights Key
6 Storey
5 Storey
4 Storey
3 Storey
2 Storey

1 / D_009 Building Heights
1 : 500

0 5m 10m 15m 20m

Drawing Scale 1:500 @ A1
1:1000 @ A3

standard notes

1. Do not scale this drawing.
2. All dimensions must be checked on site and any discrepancies verified with the architect.
3. Unless shown otherwise, all dimensions are to structural surfaces.

THIS IS NOT A CONSTRUCTION DRAWING, IT IS UNSUITABLE FOR THE PURPOSE OF CONSTRUCTION AND MUST ON NO ACCOUNT BE USED AS SUCH.

drawing notes

revisions

30/04/14 - P1 - Draft Masterplan Issue
17/06/14 - P2 - Issued for Information
26/06/14 - P3 - Planning Issue
14/08/14 - P4 - Final planning issue
04/12/14 P5 Minor amendments

Granville Road new granville
London Borough Barnet

date 30/04/14
client New Granville LLP
scale 1 : 500 @A1
drawing Building Heights
drawn CG **checked** SL **drawing number** 2928A - P4 - D_009 **rev** P5

C:\Users\matthew.halsall\Documents\2928A_GRANVILLE_MASTER_r13_Matthew.halsallV1

Levitt Bernstein
1 Kingsland Passage
London
E8 2BB

t: 020 7275 7676
f: 020 7275 9348
w: levittbernstein.co.uk
e: post@levittbernstein.co.uk

Levitt Bernstein



1
D_010

Masterplan - Ground Floor

1 : 500

0 5m 10m 15m 20m

Drawing Scale 1:500 @ A1
1:1000 @ A3

standard notes

1. Do not scale this drawing.
2. All dimensions must be checked on site and any discrepancies verified with the architect.
3. Unless shown otherwise, all dimensions are to structural surfaces.

THIS IS NOT A CONSTRUCTION DRAWING, IT IS UNSUITABLE FOR THE PURPOSE OF CONSTRUCTION AND MUST ON NO ACCOUNT BE USED AS SUCH.

drawing notes

revisions

04/11/13 - P1 - Preliminary Issue
30/04/14 - P2 - Draft Masterplan Issue
17/06/14 - P3 - Issued for Information
26/06/14 - P4 - Planning Issue
14/08/14 - P5 - Final planning Issue
04/12/14 - P5 - Minor amendments

Granville Road new granville

London Borough Barnet

date 30/04/14

client New Granville LLP

scale 1 : 500 @A1

drawing Masterplan Ground Floor


drawn CG **checked** SL **drawing number** 2928A · P5 · D_010 **rev** P5

C:\Users\matthew.halsall\Documents\2928A_GRANVILLE_MASTER_r13_Matthew.halsall.rvt

Levitt Bernstein
1 Kingsland Passage
London
E8 2BB

t: 020 7275 7676
f: 020 7275 9348
w: levittbernstein.co.uk
e: post@levittbernstein.co.uk

Levitt Bernstein

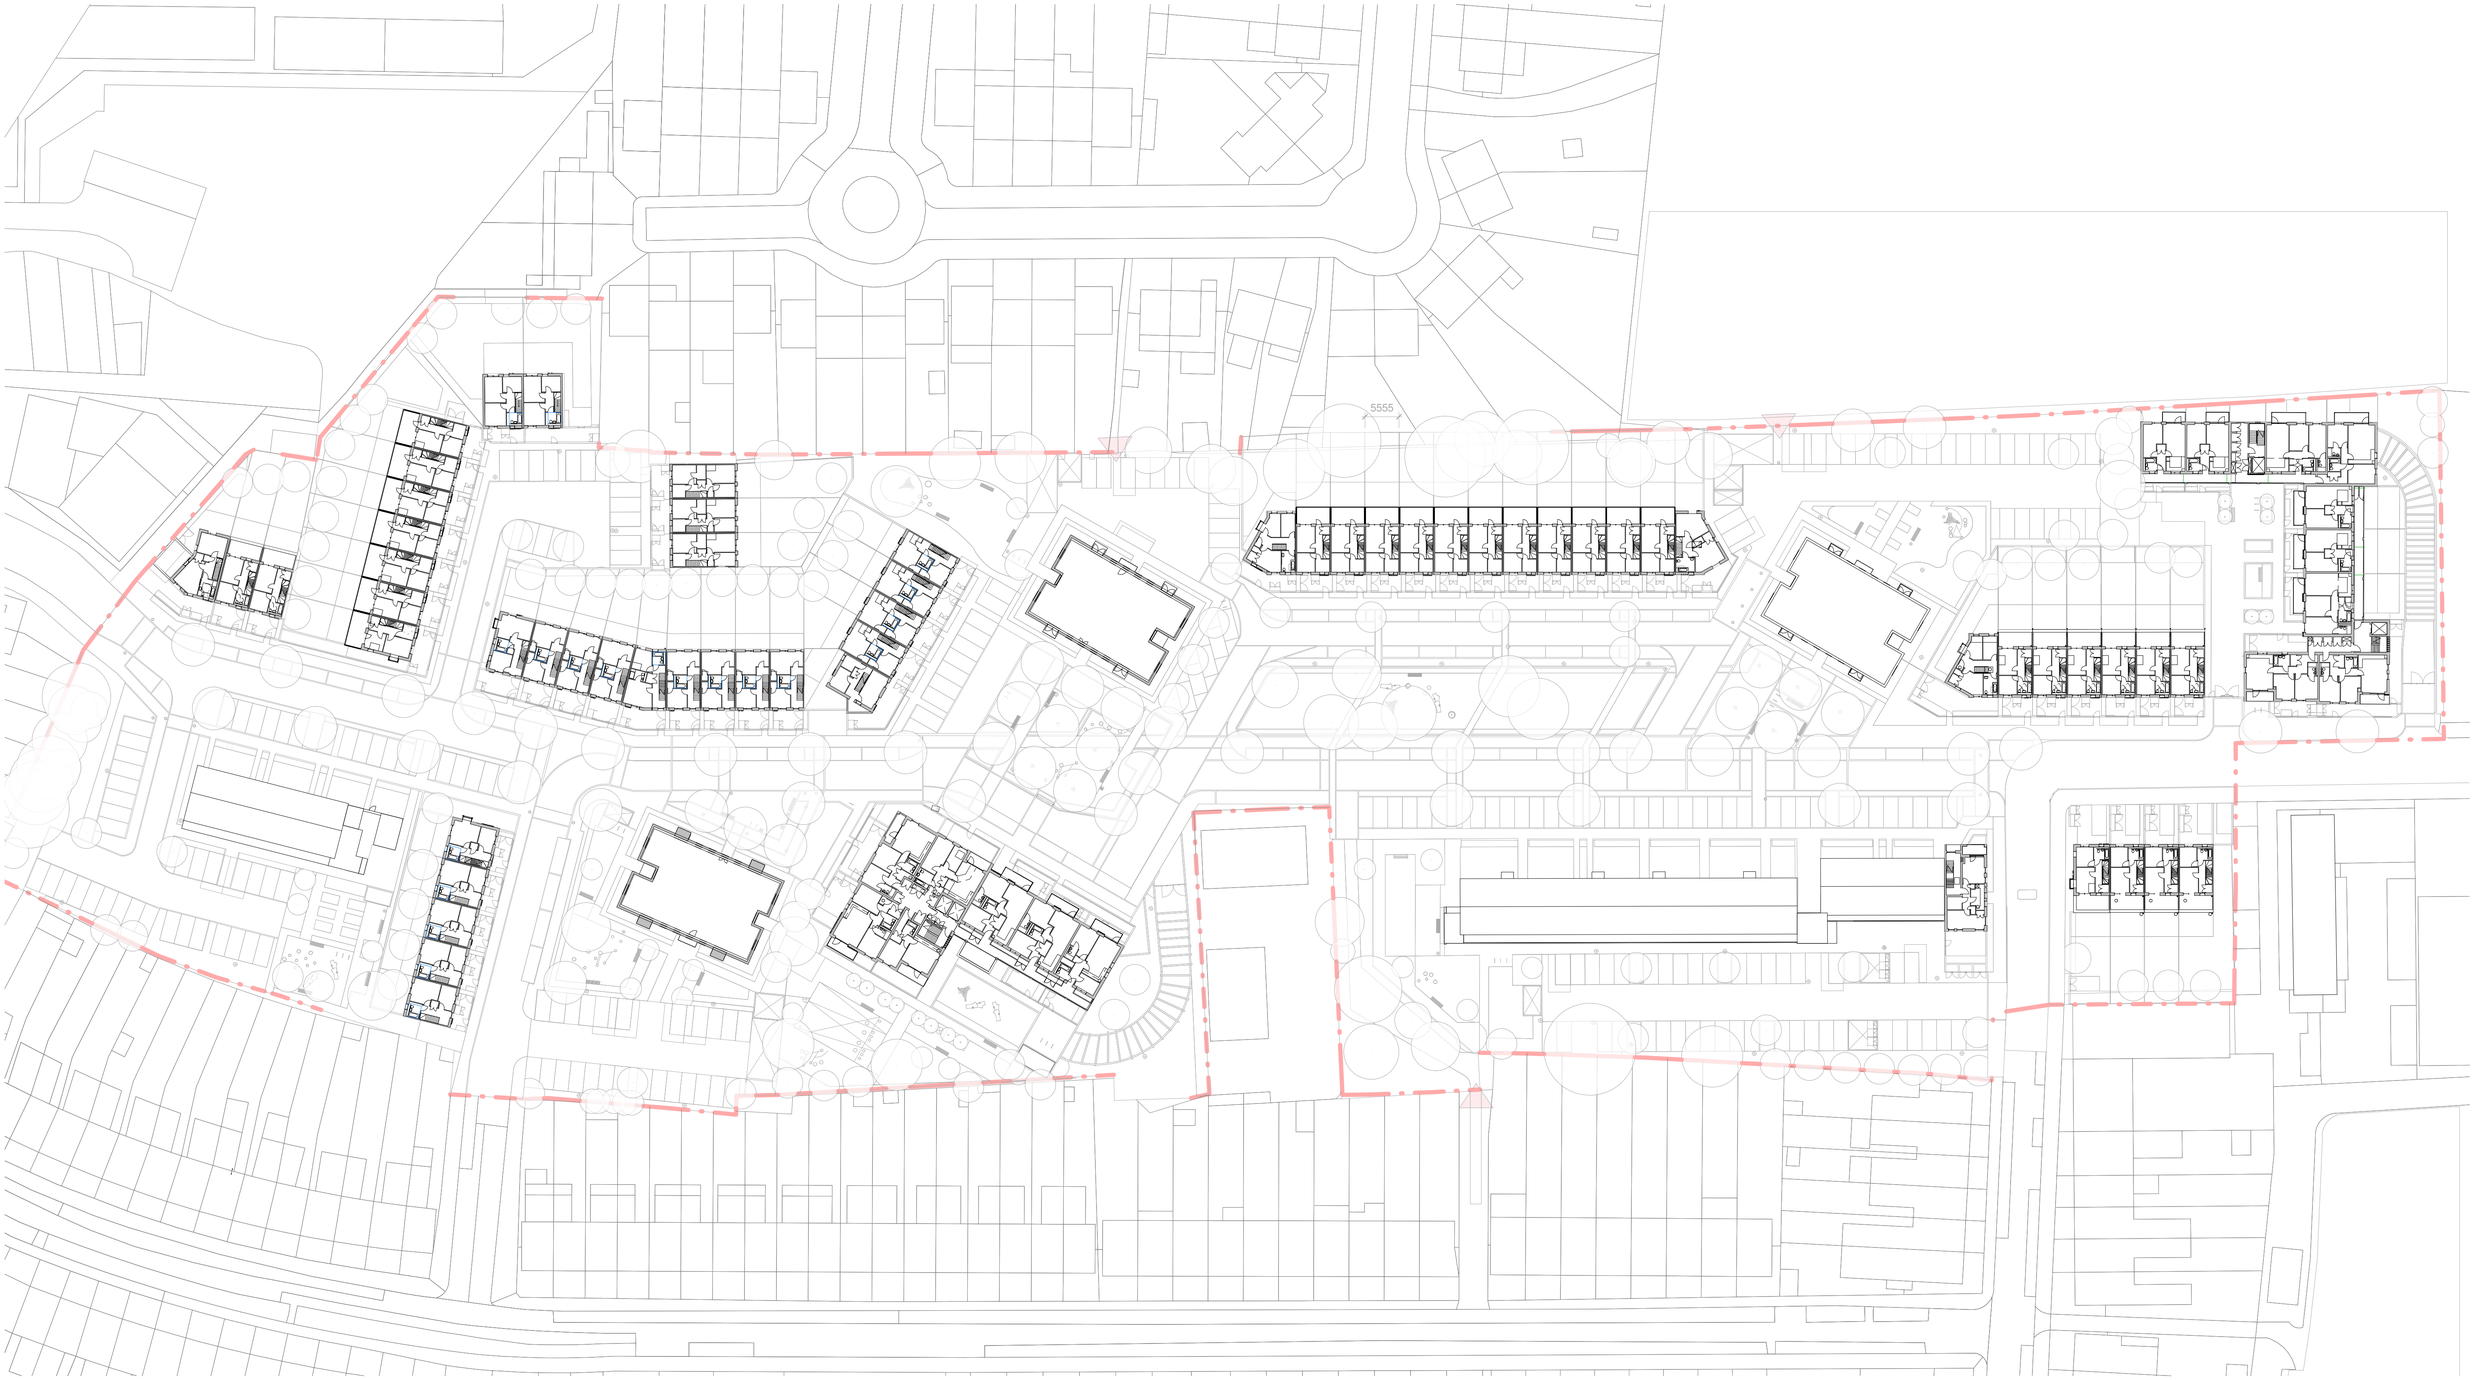

0 5m 10m 15m 20m

Drawing Scale 1:500 @ A1
1:1000 @ A3

standard notes

1. Do not scale this drawing.
2. All dimensions must be checked on site and any discrepancies verified with the architect.
3. Unless shown otherwise, all dimensions are to structural surfaces.

THIS IS NOT A CONSTRUCTION DRAWING, IT IS UNSUITABLE FOR THE PURPOSE OF CONSTRUCTION AND MUST ON NO ACCOUNT BE USED AS SUCH.

drawing notes

revisions

30/04/14 - P1 - Draft Masterplan Issue
17/06/14 - P2 - Issued for Information
26/06/14 - P3 - Planning Issue
14/08/14 - P4 - Final planning issue
04/12/14 - P5- Minor amendments

Granville Road
new granville

London Borough Barnet

date 30/04/14

client New Granville LLP

scale 1 : 500 @A1

drawing Masterplan First Floor


drawn CG **checked** SL **drawing number** 2928A - P5 - D_011 **rev** P5

C:\Users\matthew.halsall\Documents\2928A_GRANVILLE_MASTER_r13_Matthew.halsallv1

Levitt Bernstein
1 Kingsland Passage
London
E8 2BB

t: 020 7275 7676
f: 020 7275 9348
w: levittbernstein.co.uk
e: post@levittbernstein.co.uk

Levitt Bernstein

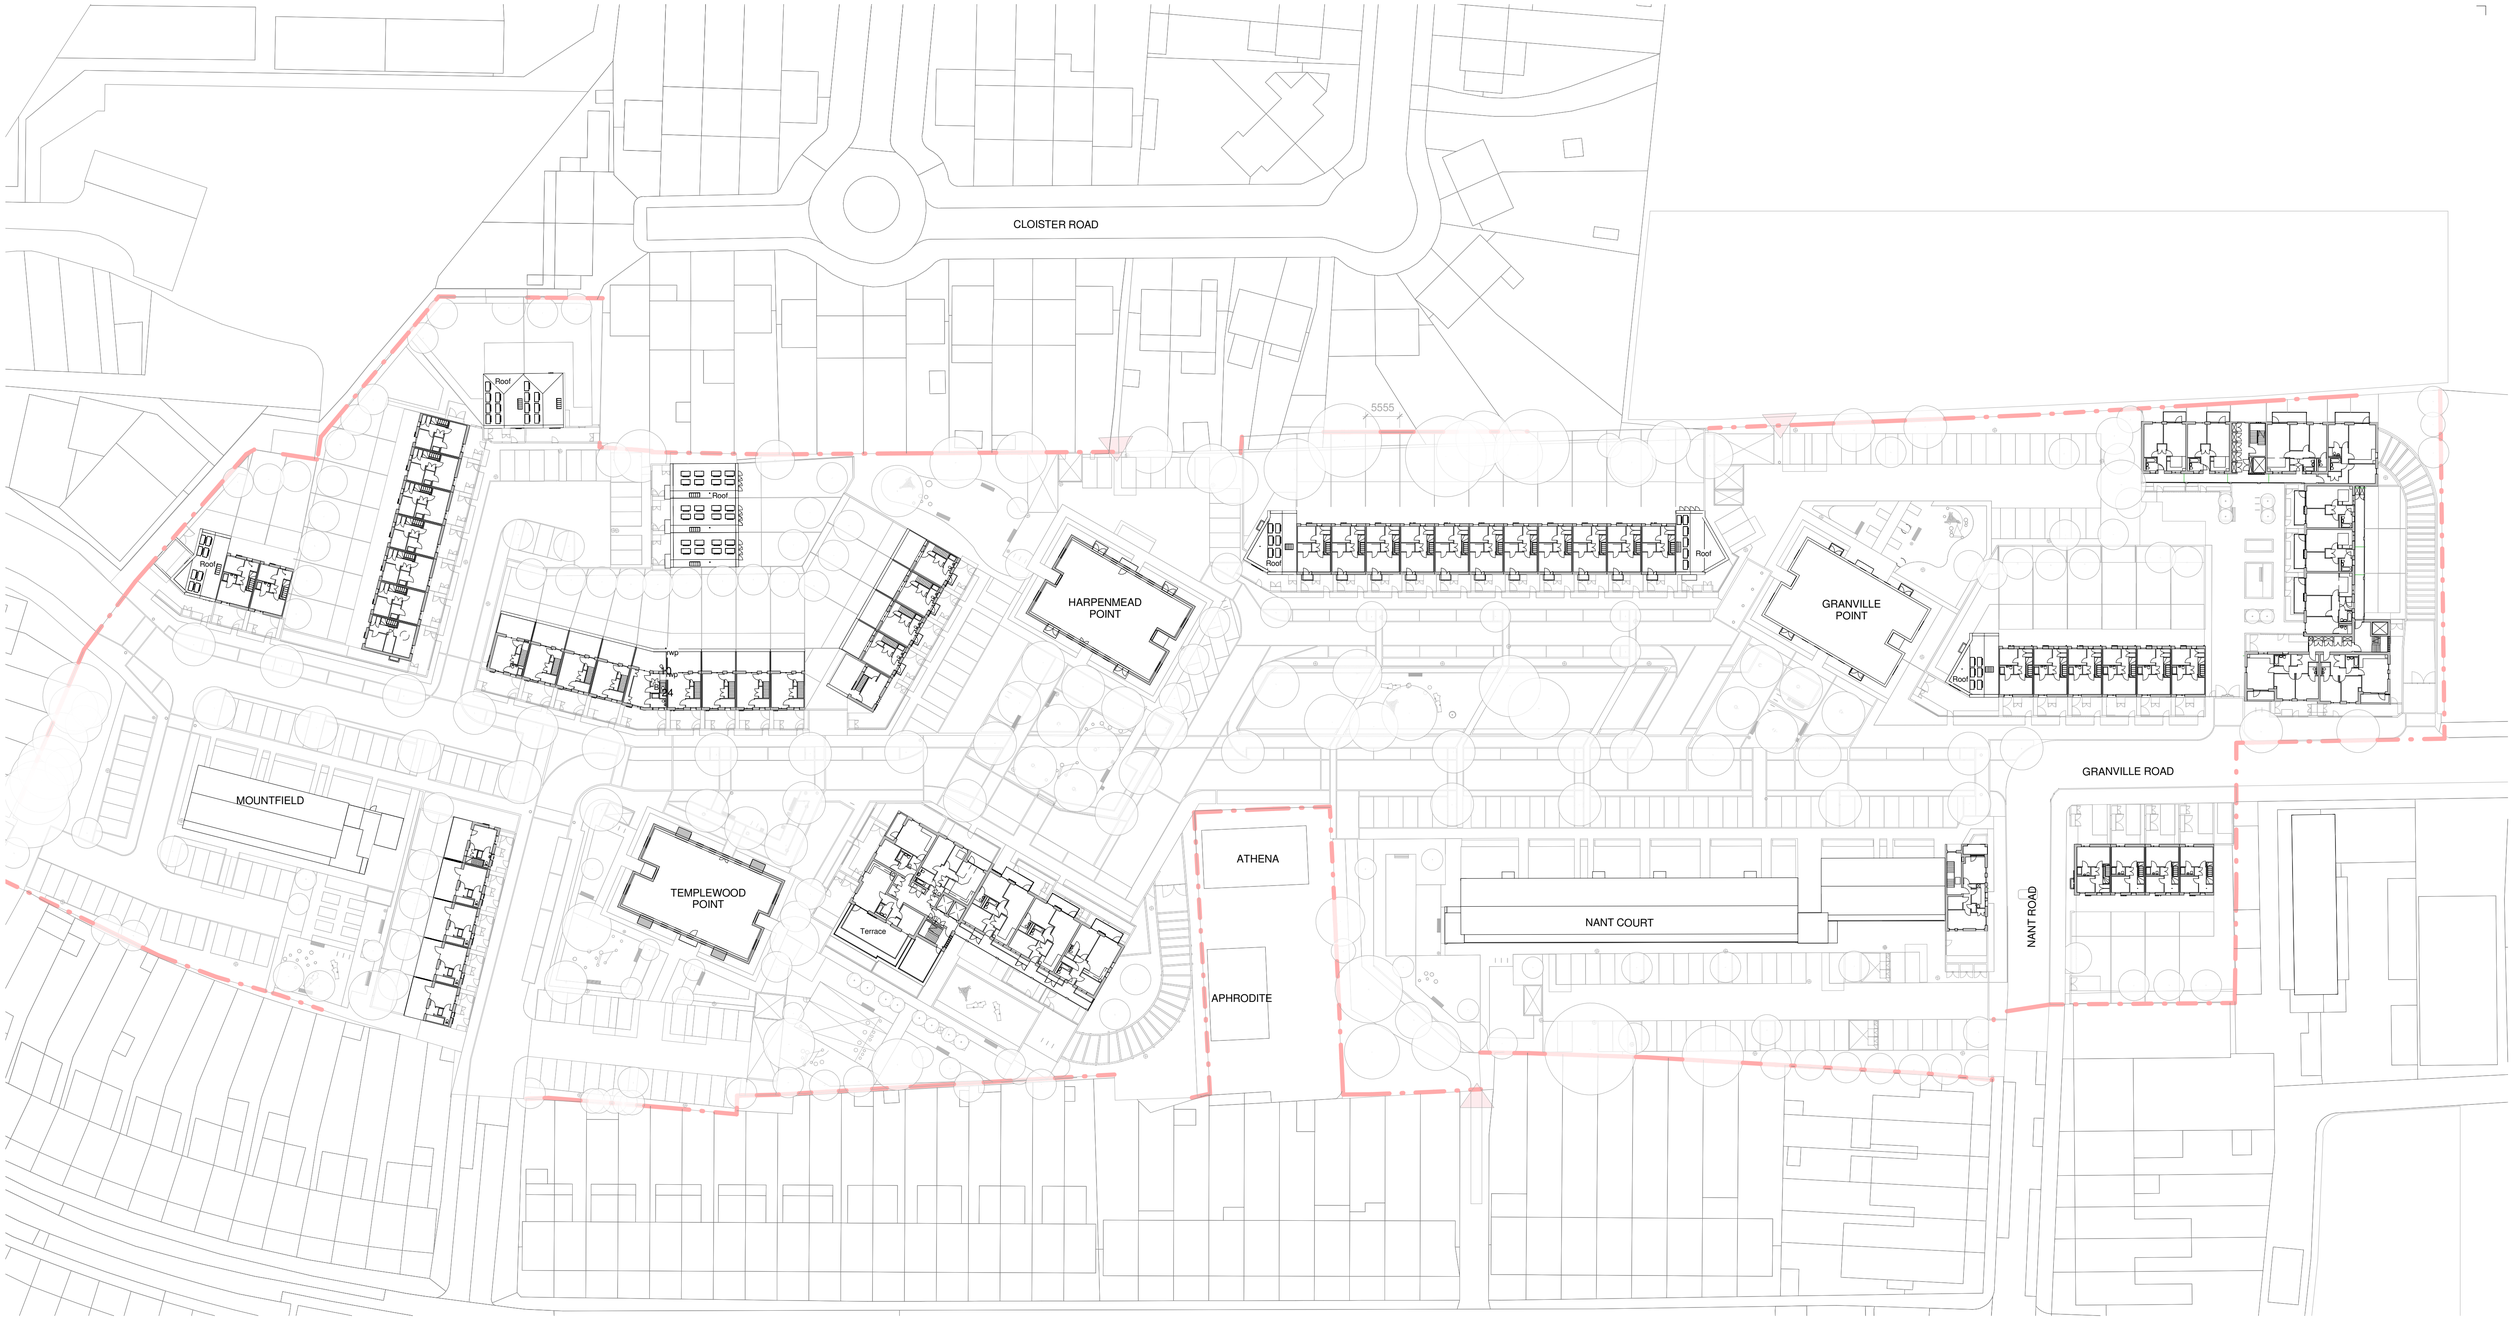

1
D_012

Masterplan - Second Floor

1 : 500

0 5m 10m 15m 20m

Drawing Scale 1:500 @ A1
1:1000 @ A3

standard notes

1. Do not scale this drawing.
2. All dimensions must be checked on site and any discrepancies verified with the architect.
3. Unless shown otherwise, all dimensions are to structural surfaces.

THIS IS NOT A CONSTRUCTION DRAWING, IT IS UNSUITABLE FOR THE PURPOSE OF CONSTRUCTION AND MUST ON NO ACCOUNT BE USED AS SUCH.

drawing notes

revisions

30/04/14 - P1 - Draft Masterplan Issue
17/06/14 - P2 - Issued for Information
26/06/14 - P3 - Planning Issue
14/08/14 - P4 - Final planning issue
04/12/14 - P5 - Minor Amendments

Granville Road new granville

London Borough Barnet

date 30/04/14

client New Granville LLP

scale 1 : 500 @A1

drawing Masterplan Second Floor


drawn CG **checked** SL **drawing number** 2928A - P5 - D_012 **rev** P5

C:\Users\chris.gray.LEVITTBERNSTEIN\Documents\2928A_GRANVILLE_MASTER_r13_chris.gray.rvt

Levitt Bernstein
1 Kingsland Passage
London
E8 2BB

t: 020 7275 7676
f: 020 7275 9348
w: levittbernstein.co.uk
e: post@levittbernstein.co.uk

Levitt Bernstein

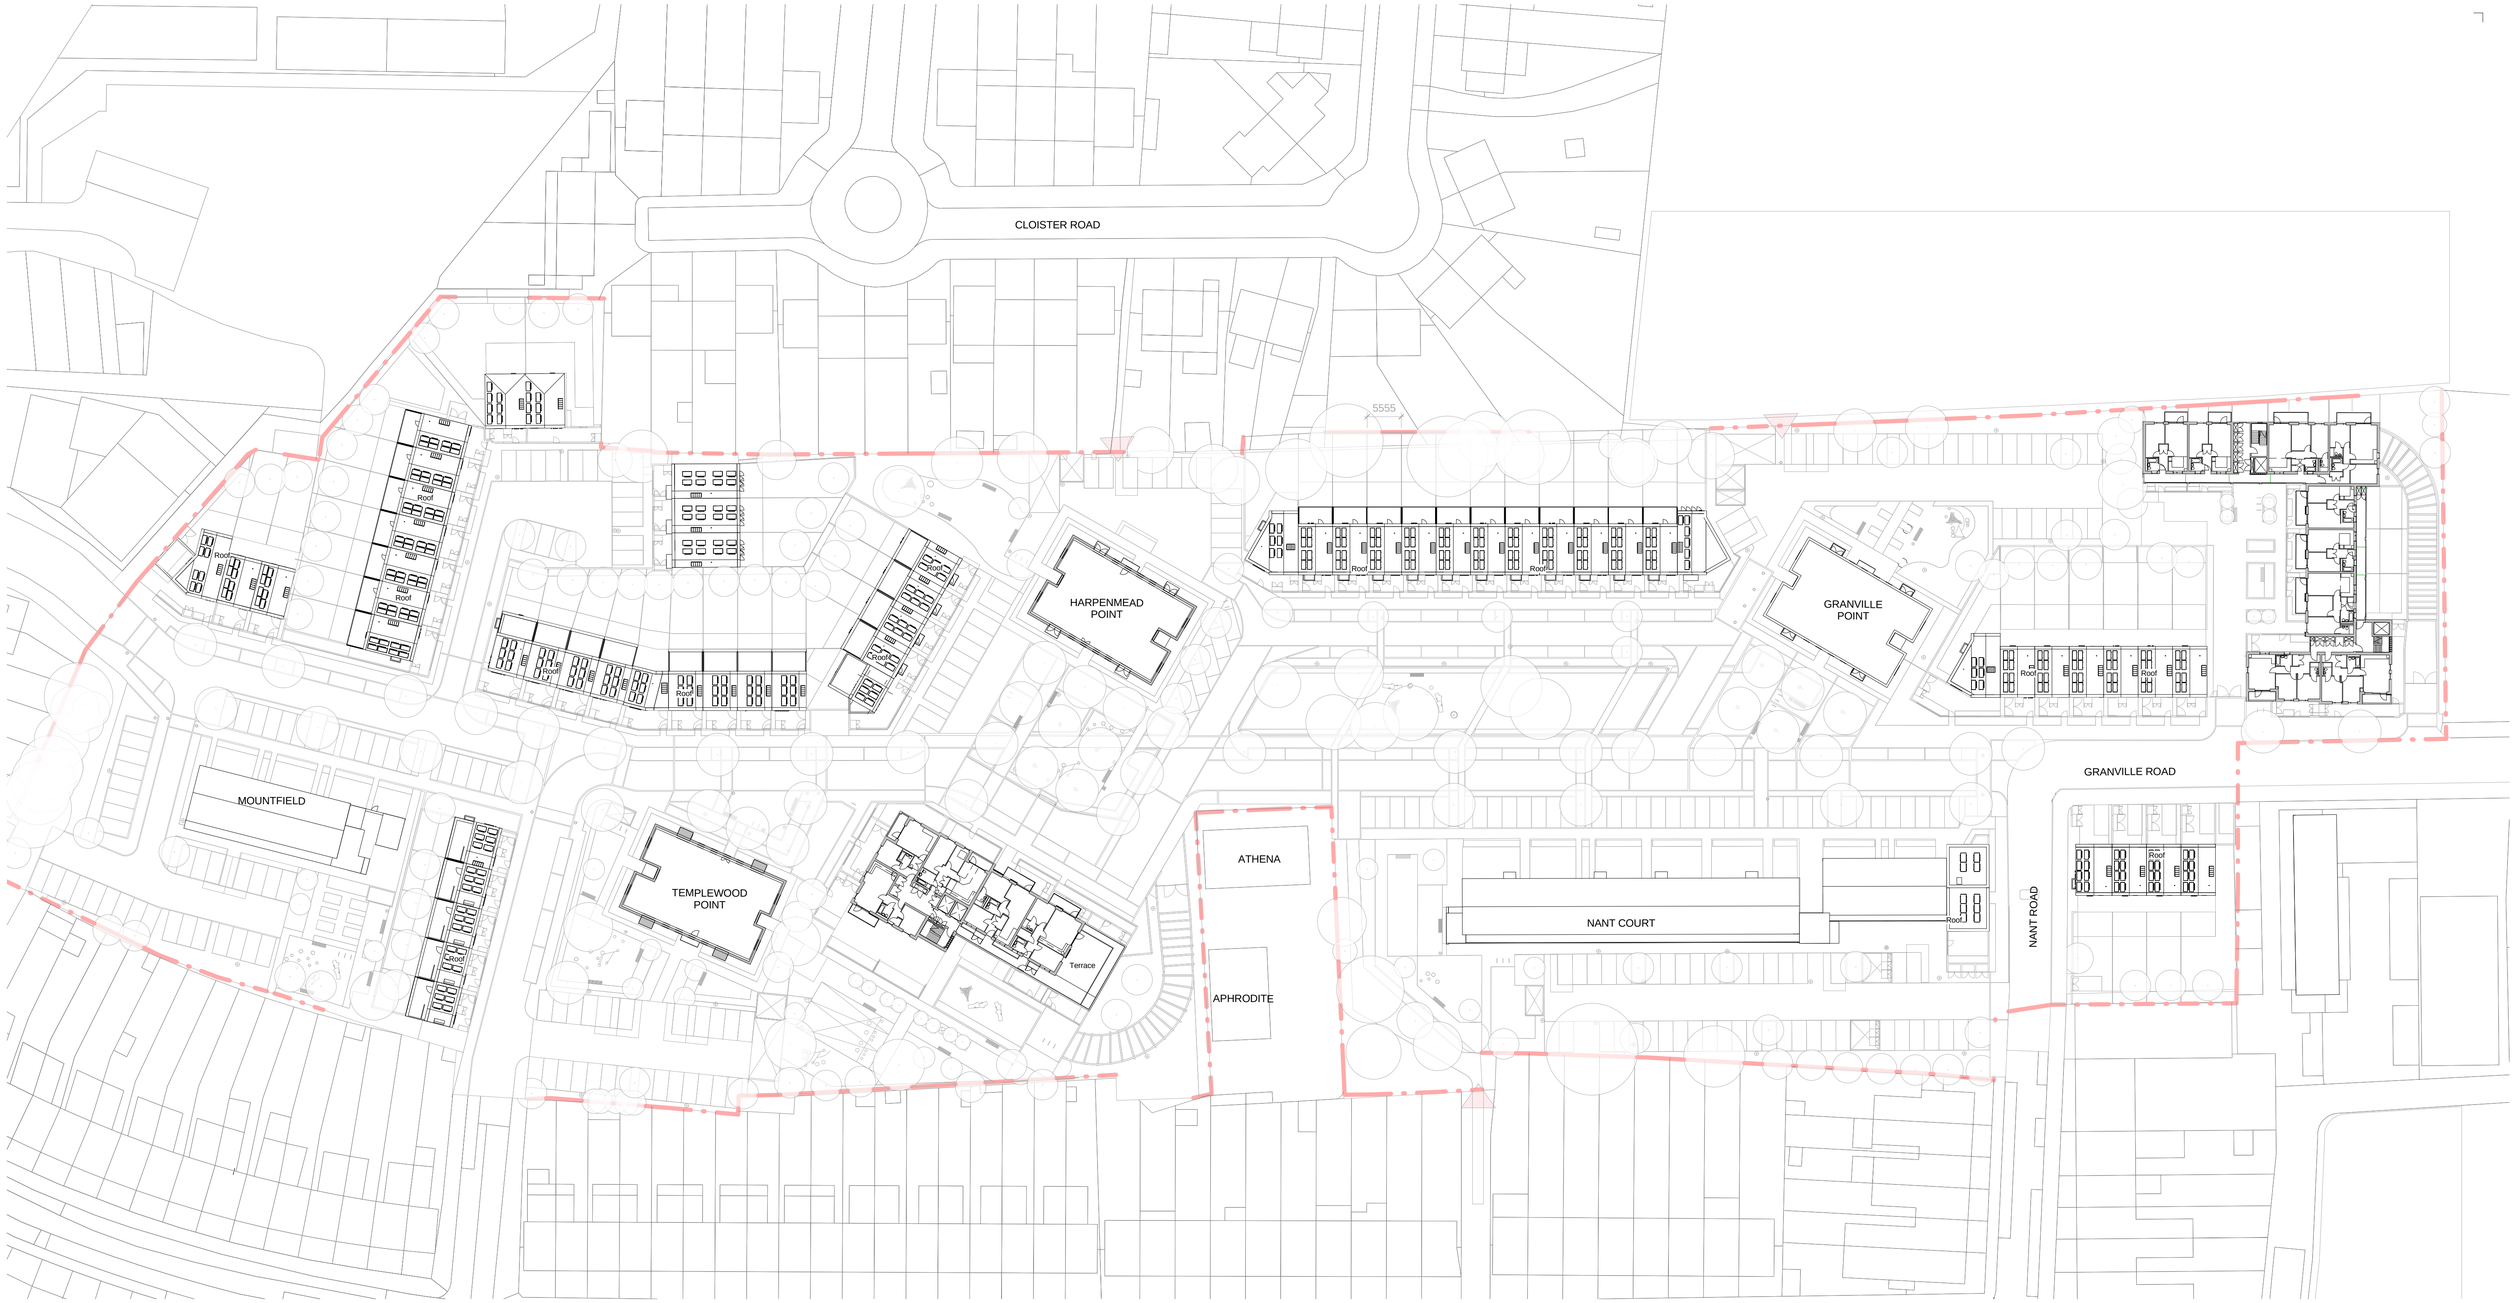

1
D_013

Masterplan - Third Floor

1 : 500

0 5m 10m 15m 20m

Drawing Scale 1:500 @ A1
1:1000 @ A3

standard notes

1. Do not scale this drawing.
2. All dimensions must be checked on site and any discrepancies verified with the architect.
3. Unless shown otherwise, all dimensions are to structural surfaces.

THIS IS NOT A CONSTRUCTION DRAWING, IT IS UNSUITABLE FOR THE PURPOSE OF CONSTRUCTION AND MUST ON NO ACCOUNT BE USED AS SUCH.

drawing notes

revisions

30/04/14 - P1 - Draft Masterplan Issue
17/06/14 - P2 - Issued for Information
26/06/14 - P3 - Planning Issue
14/08/14 - P4 - Final planning issue
04/12/14 - P5 - Minor amendments

Granville Road new granville

London Borough Barnet

date 30/04/14

client New Granville LLP

scale 1 : 500 @A1

drawing Masterplan Third Floor


drawn CG **checked** SL **drawing number** 2928A-P5-D_013 **rev** P5

C:\Users\matthew.halsall\Documents\2928A_GRANVILLE_MASTER_r13_Matthew.halsallvwt

Levitt Bernstein
1 Kingsland Passage
London
E8 2BB

t: 020 7275 7676
f: 020 7275 9348
w: levittbernstein.co.uk
e: post@levittbernstein.co.uk

Levitt Bernstein

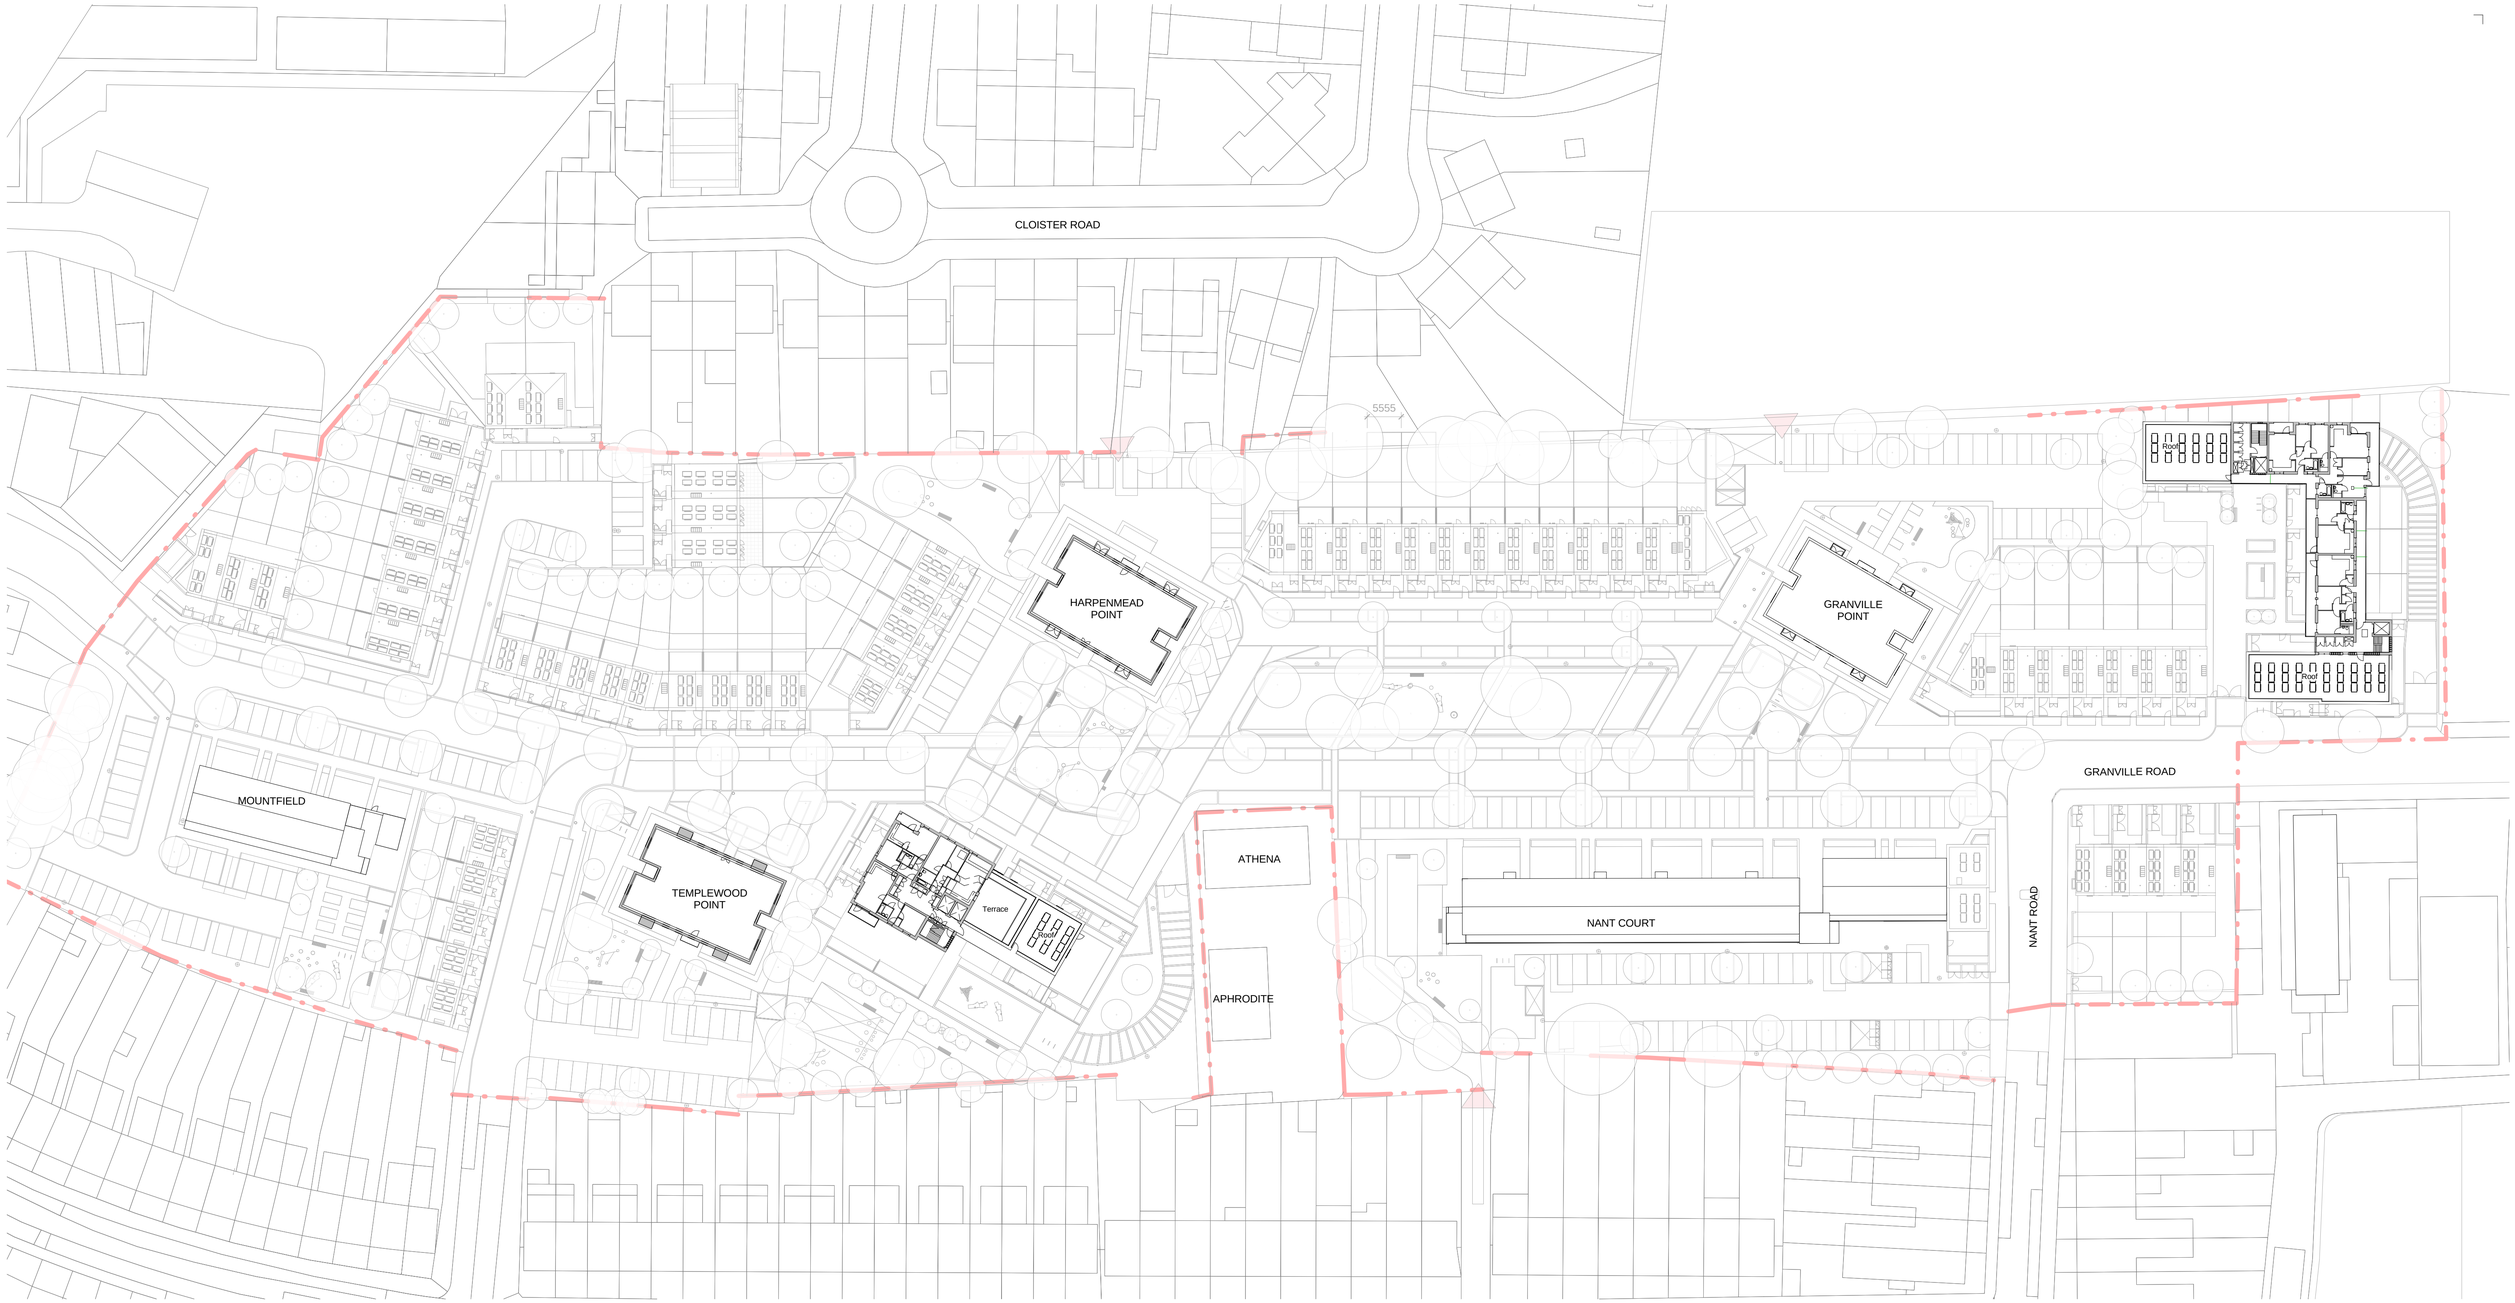

1
D_014

Masterplan - Fourth Floor
1 : 500

0 5m 10m 15m 20m

Drawing Scale 1:500 @ A1
1:1000 @ A3

standard notes

1. Do not scale this drawing.
2. All dimensions must be checked on site and any discrepancies verified with the architect.
3. Unless shown otherwise, all dimensions are to structural surfaces.

THIS IS NOT A CONSTRUCTION DRAWING, IT IS UNSUITABLE FOR THE PURPOSE OF CONSTRUCTION AND MUST ON NO ACCOUNT BE USED AS SUCH.

drawing notes

revisions

30/04/14 - P1 - Draft Masterplan Issue
17/06/14 - P2 - Issued for Information
26/06/14 - P3 - Planning Issue
14/08/14 - P4 - Final planning issue
04/12/14 - P5 - Minor amendments

Granville Road new granville
London Borough Barnet


date 30/04/14
client New Granville LLP
scale 1 : 500 @A1
drawing Masterplan Fourth Floor
drawn CG **checked** SL **drawing number** 2928A - P5 - D_014 **rev** P5

C:\Users\beth.treseder\Documents\2928A_GRANVILLE_MASTER_r13_beth.t.rvt

Levitt Bernstein
1 Kingsland Passage
London
E8 2BB

t: 020 7275 7676
f: 020 7275 9348
w: levittbernstein.co.uk
e: post@levittbernstein.co.uk

Levitt Bernstein

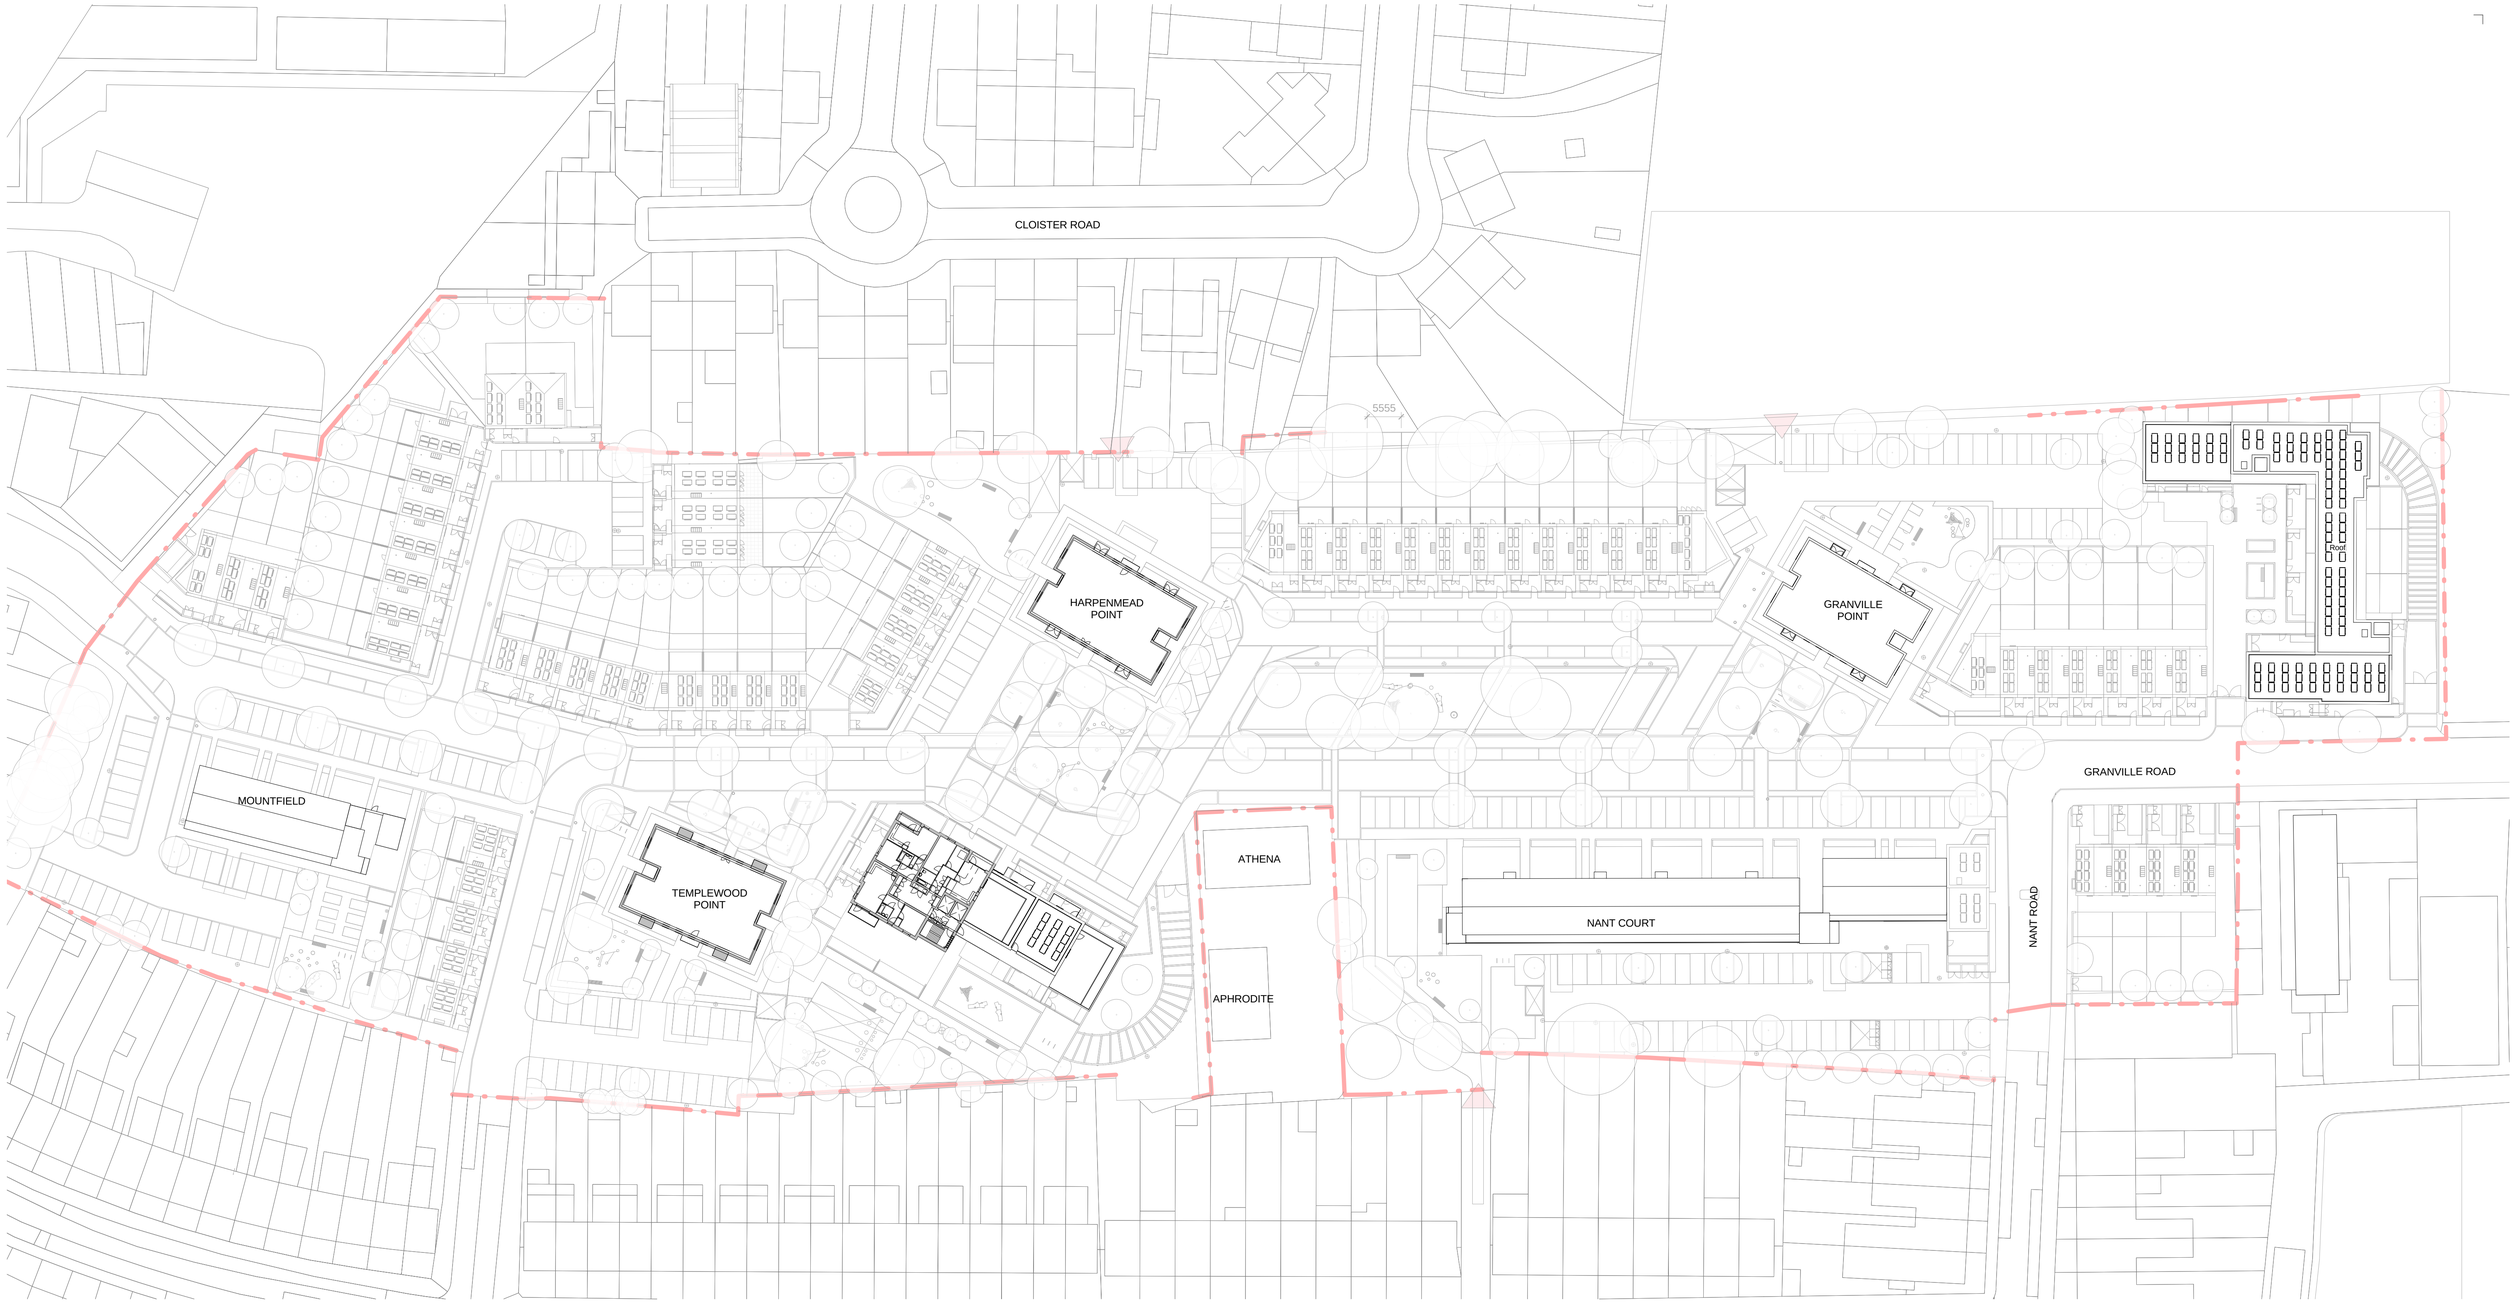

1
D_015

Masterplan - Fifth Floor

1 : 500

0 5m 10m 15m 20m

Drawing Scale 1:500 @ A1
1:1000 @ A3

standard notes

1. Do not scale this drawing.
2. All dimensions must be checked on site and any discrepancies verified with the architect.
3. Unless shown otherwise, all dimensions are to structural surfaces.

THIS IS NOT A CONSTRUCTION DRAWING, IT IS UNSUITABLE FOR THE PURPOSE OF CONSTRUCTION AND MUST ON NO ACCOUNT BE USED AS SUCH.

drawing notes

revisions

30/04/14 - P1 - Draft Masterplan Issue
17/06/14 - P2 - Issued for Information
26/06/14 - P3 - Planning Issue
14/08/14 - P4 - Final planning issue
04/12/14 - P5 - Minor amendments

Granville Road new granville

London Borough Barnet

date 30/04/14

client New Granville LLP

scale 1 : 500 @A1

drawing Masterplan Fifth Floor


drawn	checked	drawing number	rev
CG	SL	2928A - P5 - D_015	P5

C:\Users\matthew.halsall\Documents\2928A_GRANVILLE_MASTER_r13_Matthew.halsallV

Levitt Bernstein
1 Kingsland Passage
London
E8 2BB

t: 020 7275 7676
f: 020 7275 9348
w: levittbernstein.co.uk
e: post@levittbernstein.co.uk

Levitt Bernstein

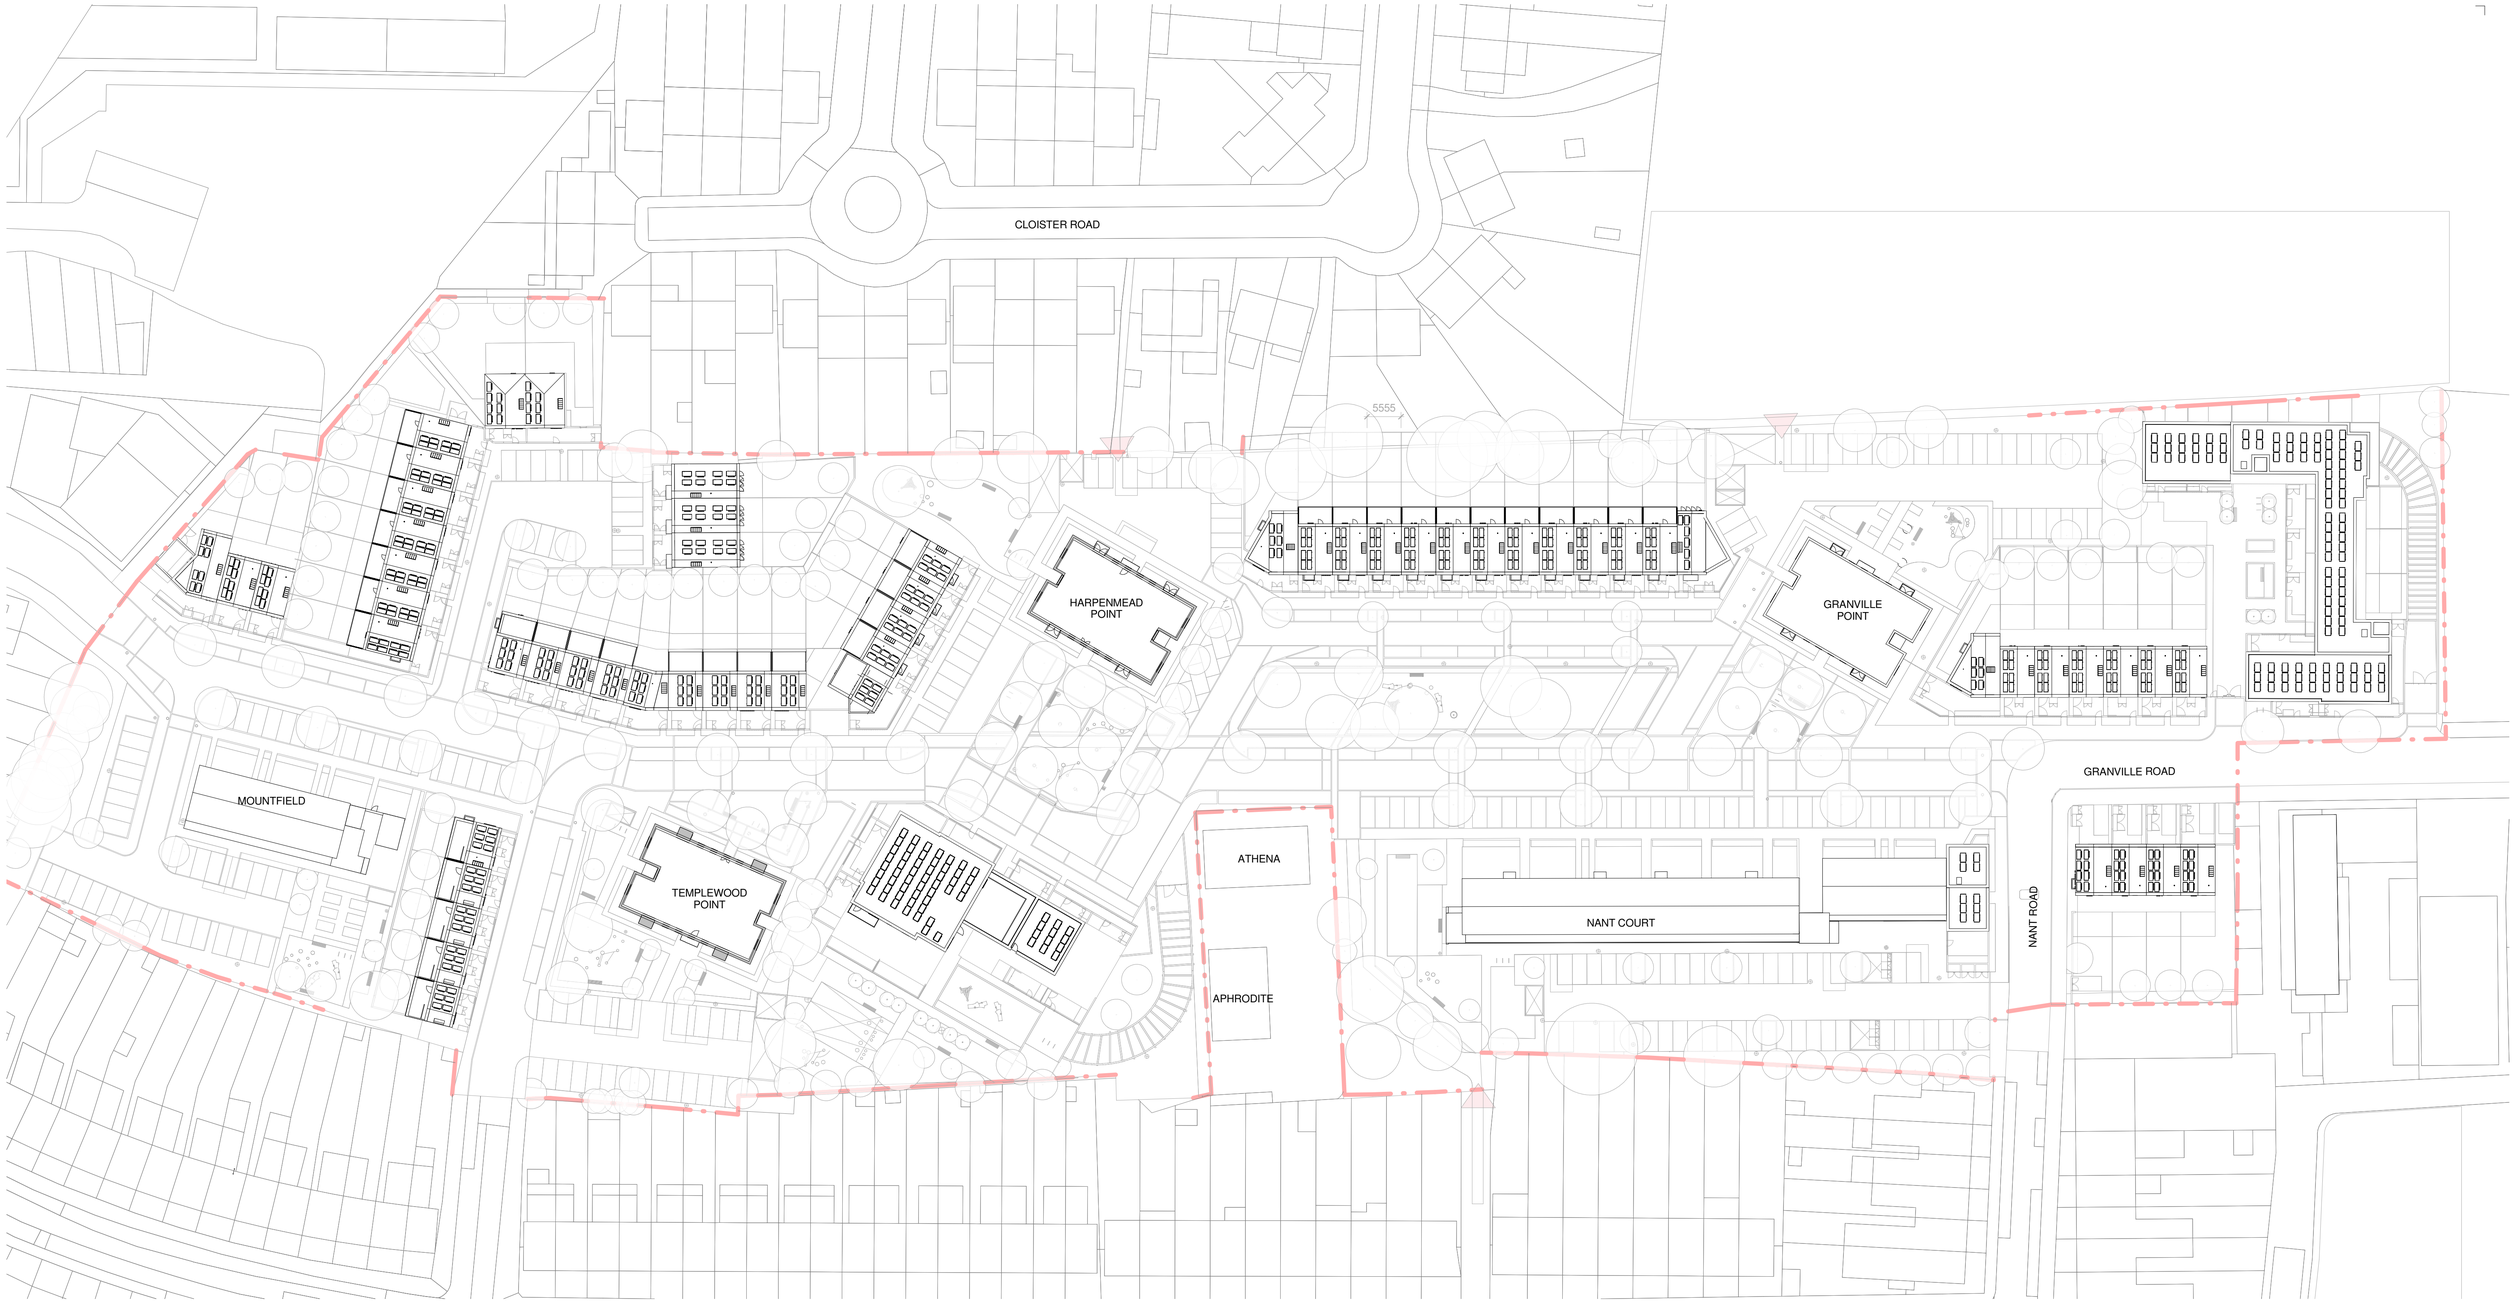

1
D_016

Masterplan - Roof Plan

1 : 500

0 5m 10m 15m 20m

Drawing Scale 1:500 @ A1
1:1000 @ A3

standard notes

1. Do not scale this drawing.
2. All dimensions must be checked on site and any discrepancies verified with the architect.
3. Unless shown otherwise, all dimensions are to structural surfaces.

THIS IS NOT A CONSTRUCTION DRAWING, IT IS UNSUITABLE FOR THE PURPOSE OF CONSTRUCTION AND MUST ON NO ACCOUNT BE USED AS SUCH.

drawing notes

revisions

30/04/14 - P1 - Draft Masterplan Issue
17/06/14 - P2 - Issued for Information
26/06/14 - P3 - Planning Issue
14/08/14 - P4 - Final planning issue
04/12/14 - P5 - Minor Amendments

Granville Road new granville

London Borough Barnet

date 30/04/14

client New Granville LLP

scale 1 : 500 @A1

drawing Masterplan Roof Plan


drawn CG **checked** SL **drawing number** 2928A - P5 - D_016 **rev** P5

C:\Users\chris.gray.LEVITTBERNSTEIN\Documents\2928A_GRANVILLE_MASTER_r13_chris.gray.rvt

Levitt Bernstein
1 Kingsland Passage
London
E8 2BB

t: 020 7275 7676
f: 020 7275 9348
w: levittbernstein.co.uk
e: post@levittbernstein.co.uk


Levitt Bernstein

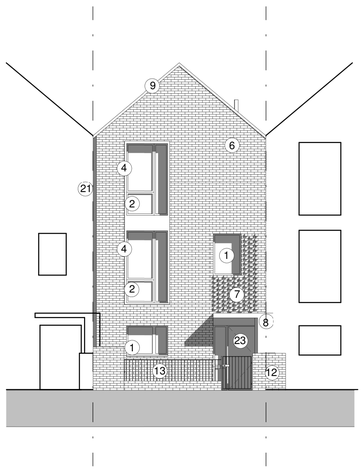


3 / D_020 Type 1a - Front Elevation
1 : 100




4 / D_020 Type 1a - Rear Elevation
1 : 100

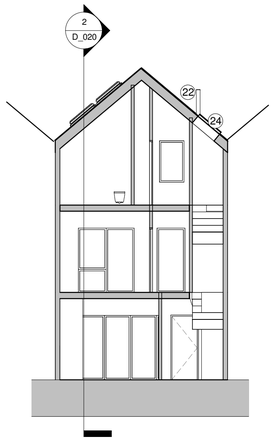


1 / D_020 Type 1a - Section A-A
1 : 100

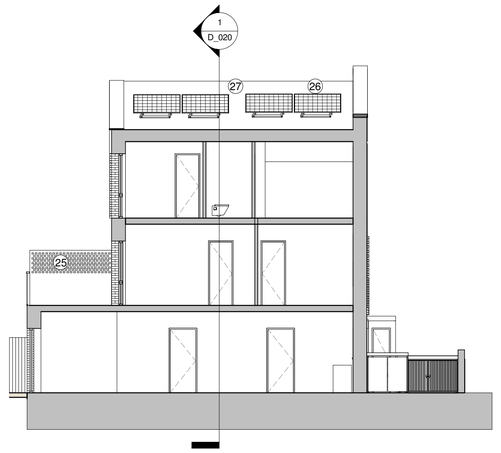


2 / D_020 Type 1a - Section B-B
1 : 100

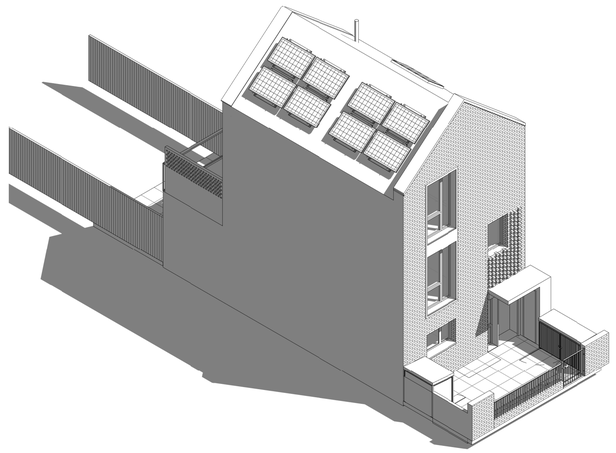


8 / D_020 Type 1a - Visual 1

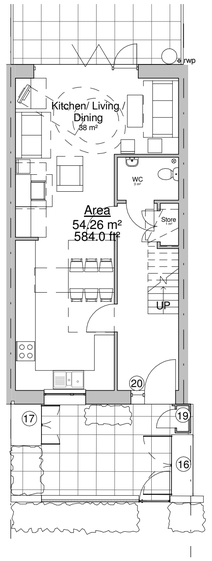

6 / D_020 Type 1a - Ground Floor Plan
1 : 100

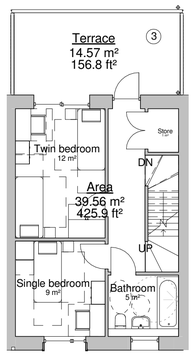


7 / D_020 Type 1a - First Floor Plan
1 : 100

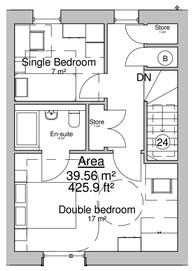

5 / D_020 Type 1a - Second Floor Plan
1 : 100

Number	Note
1	Combination aluminium / timber main window frame. PPC finish. Dark Brown - RAL 8019
2	Combination aluminium / timber feature window frame. Anodized finish. Silver / Grey (to match United Anodisers Ltd Anolok 541 or similar)
3	Paved roof terrace. Light grey
4	Feature pressed aluminium lining to window reveals. Anodized finish to match windows. Silver / Grey to match anodized windows
5	Recessed entrance lined in timber boarding, matching soffit with recessed downlighters. Black stain finish
6	Main facing brickwork. Light buff stock brick
7	Textured brickwork panels with projecting headers, Light buff stock bricks to match main facing brickwork
8	Feature aluminium cladding panels - to projecting entrance canopies. Anodized finish. Silver Grey to match anodized windows and linings. Timber boarding lining to inner face. Black stain finish
9	Brick on edge coping. Light buff stock brick to match main facing brickwork
10	Green roof: Intensive wildflower type
11	Aluminium / timber bi-fold doors. PPC finish. Dark Brown to match main window frames
12	Facing brickwork to garden walls. Medium buff stock brick
13	Steel garden railings. PPC finish. Dark brown to match main window frame colour
14	Glass Balustrade with pressed aluminium handrail. Handrail and uprights PPC finish Silver Grey. RAL 1035 to match feature cladding panel colour
15	Aluminium rainwater downpipes, gutters and hoppers. PPC finish. Dark brown to match main window frames
16	Bike Store clad in feature aluminium cladding panels. Anodized finish. Silver / grey to match entrance canopies. Timber boarded doors. Black stain finish
17	Bin Store – All finishes to match bike stores, but with slatted timber doors.
18	Feature aluminium cladding panels to bay windows. Anodized. Silver / grey to match entrance canopies
19	Meter cupboard. Timber boarded doors to match bike stores. Black stain finish
20	Solid aluminium cladding panel to side of entrance with integrated letter plate. PPC finish. Dark brown to match main window frames
21	Vertical brickwork shadow gap. Light buff stock brick
22	Boiler flue terminal. Black
23	Flush solid timber door paint finished dark brown to match main windows with stainless steel numerals mounted on spacers.
24	Aluminium / timber skylight over stairwell, mechanically opening. PPC finish. Dark brown to match main windows
25	Hit and miss brickwork. Light buff stock brick to match main brickwork
26	Photovoltaic panel face fixed to roof finish
27	Man-made slate roof finish. Dark grey. Smooth finish

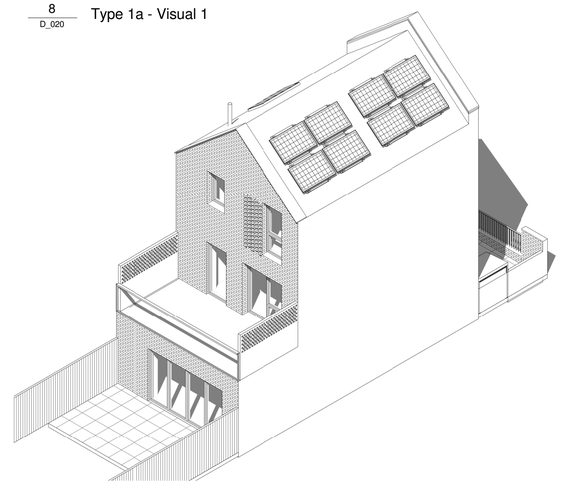

9 / D_020 Type 1a - Visual 2



Drawing Scale 1:100@ A1
1:200@ A3

0 1m 2m 3m 4m 5m

Granville Road
new granville
London Borough Barnet

standard notes

1. Do not scale this drawing.
2. All dimensions must be checked on site and any discrepancies verified with the architect.
3. Unless shown otherwise, all dimensions are to structural surfaces.

THIS IS NOT A CONSTRUCTION DRAWING, IT IS UNSUITABLE FOR THE PURPOSE OF CONSTRUCTION AND MUST ON NO ACCOUNT BE USED AS SUCH.

drawing notes

GIA 133.38 SQM

Plot numbers 5, 6, 7, 8, 9 & 10

B - Boiler position

revisions

P1	16/06/14	Issued for Information
P2	26/06/14	Planning Issue
P3	14/08/14	Final planning issue
P4	14/11/14	Minor Amendments


date 26/06/14
client New Granville LLP
scale 1 : 100 @A1
drawing House Type 1a
drawn CG **checked** SL **drawing number** 2928a - P4 - D_020 **rev** P4

C:\Users\chris.gray.LEVITTBERNSTEIN\Documents\HP13_Type 1 A_chris.gray.rvt


Levitt Bernstein
1 Kingsland Passage
London
E8 2BB

t: 020 7275 7676
f: 020 7275 9348
w: levittbernstein.co.uk
e: post@levittbernstein.co.uk


Levitt Bernstein

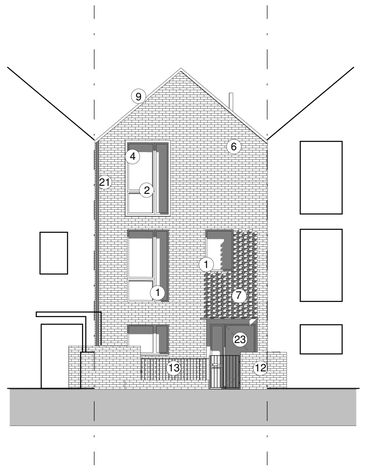


3 / D_021 Type 1b - Front Elevation
1 : 100

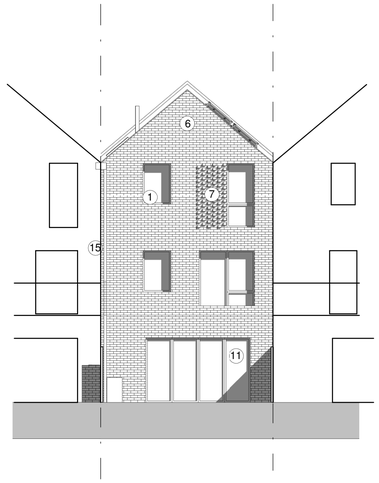


4 / D_021 Type 1b - Rear Elevation
1 : 100

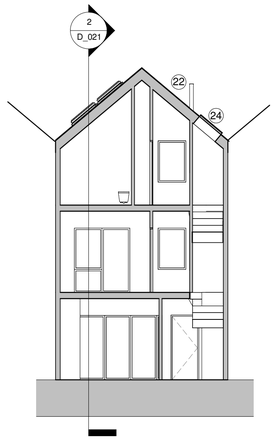


1 / D_021 Type 1b - Section A-A
1 : 100

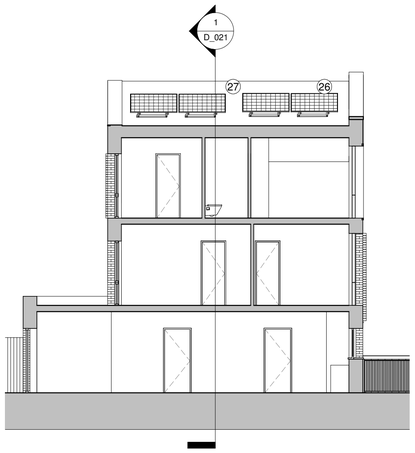


2 / D_021 Type 1b - Section B-B
1 : 100

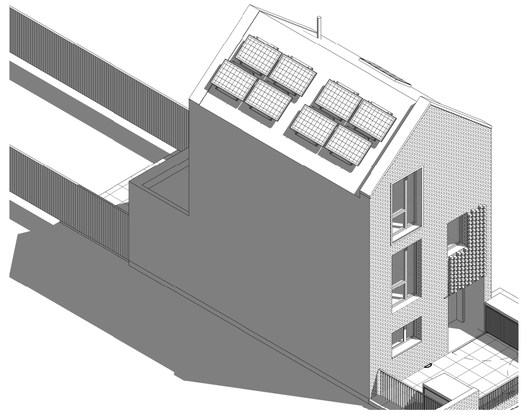


11 / D_021 Type 1b - Visual 1

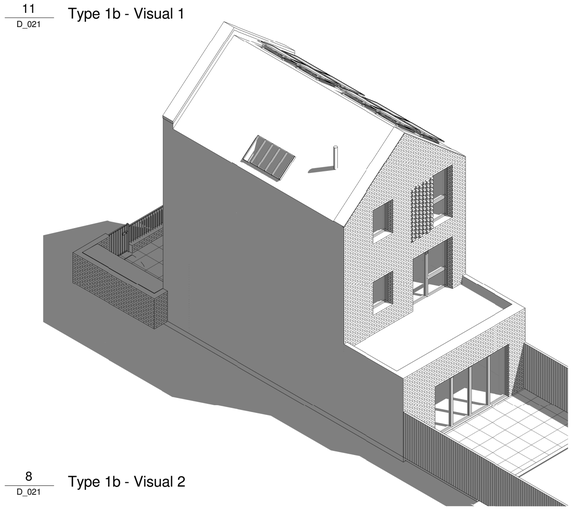


8 / D_021 Type 1b - Visual 2

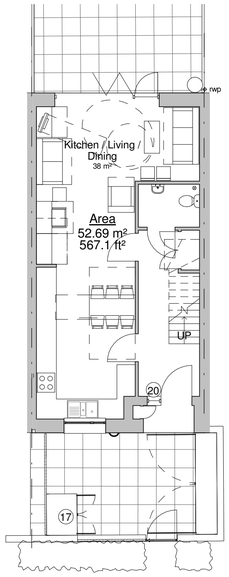

5 / D_021 Type 1b - Ground-Floor Plan
1 : 100

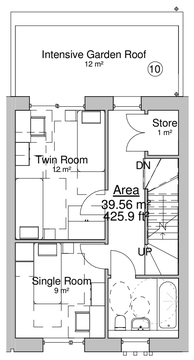


6 / D_021 Type 1b - First Floor Plan
1 : 100

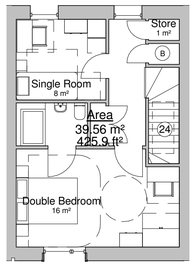

7 / D_021 Type 1b - Second Floor Plan
1 : 100

Number	Note
1	Combination aluminium / timber main window frame. PPC finish. Dark Brown - RAL 8019
2	Combination aluminium / timber feature window frame. Anodized finish. Silver / Grey (to match United Anodisers Ltd Anolok 541 or similar)
3	Paved roof terrace. Light grey
4	Feature pressed aluminium lining to window reveals. Anodized finish to match windows. Silver / Grey to match anodized windows
5	Recessed entrance lined in timber boarding, matching soffit with recessed downlighters. Black stain finish
6	Main facing brickwork. Light buff stock brick
7	Textured brickwork panels with projecting headers, Light buff stock bricks to match main facing brickwork
8	Feature aluminium cladding panels - to projecting entrance canopies. Anodized finish. Silver Grey to match anodized windows and linings. Timber boarding lining to inner face. Black stain finish
9	Brick on edge coping. Light buff stock brick to match main facing brickwork
10	Green roof: Intensive wildflower type
11	Aluminium / timber bi-fold doors. PPC finish. Dark Brown to match main window frames
12	Facing brickwork to garden walls. Medium buff stock brick
13	Steel garden railings. PPC finish. Dark brown to match main window frame colour
14	Glass Balustrade with pressed aluminium handrail. Handrail and uprights PPC finish Silver Grey. RAL 1035 to match feature cladding panel colour
15	Aluminium rainwater downpipes, gutters and hoppers. PPC finish. Dark brown to match main window frames
16	Bike Store clad in feature aluminium cladding panels. Anodized finish. Silver / grey to match entrance canopies. Timber boarded doors. Black stain finish
17	Bin Store – All finishes to match bike stores, but with slatted timber doors.
18	Feature aluminium cladding panels to bay windows. Anodized. Silver / grey to match entrance canopies
19	Meter cupboard. Timber boarded doors to match bike stores. Black stain finish
20	Solid aluminium cladding panel to side of entrance with integrated letter plate. PPC finish. Dark brown to match main window frames
21	Vertical brickwork shadow gap. Light buff stock brick
22	Boiler flue terminal. Black
23	Flush solid timber door paint finished dark brown to match main windows with stainless steel numerals mounted on spacers.
24	Aluminium / timber skylight over stairwell, mechanically opening. PPC finish. Dark brown to match main windows
25	Hit and miss brickwork. Light buff stock brick to match main brickwork
26	Photovoltaic panel face fixed to roof finish
27	Man-made slate roof finish. Dark grey. Smooth finish

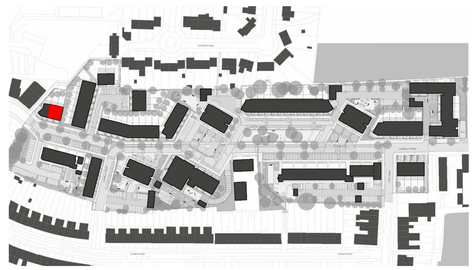

Drawing Scale 1:100@ A1
1:200@ A3

0 1m 2m 3m 4m 5m

Granville Road
new granville

London Borough Barnet

standard notes

1. Do not scale this drawing.
2. All dimensions must be checked on site and any discrepancies verified with the architect.
3. Unless shown otherwise, all dimensions are to structural surfaces.

THIS IS NOT A CONSTRUCTION DRAWING, IT IS UNSUITABLE FOR THE PURPOSE OF CONSTRUCTION AND MUST ON NO ACCOUNT BE USED AS SUCH.

drawing notes

GIA: 131.81SQM

Plot numbers: 2 & 3

B - Boiler position

revisions

P1	16.06.14	Issued for Information
P2	26/06/14	Planning Isuue
P3	14/08/14	Final planning issue
P4	14/11/14	Minor Amendments

date 11/04/14

client Sherry Green Homes

scale 1 : 100

drawing House Type 1b


drawn	checked	drawing number	rev
CG	SL	2928a - P4 - D_021	P4

C:\Users\chris.gray.LEVITTBERNSTEIN\Documents\HP13_Type 1 B_chris.gray.rvt


Levitt Bernstein
1 Kingsland Passage
London
E8 2BB

t: 020 7275 7676
f: 020 7275 9348
w: levittbernstein.co.uk
e: post@levittbernstein.co.uk


Levitt Bernstein

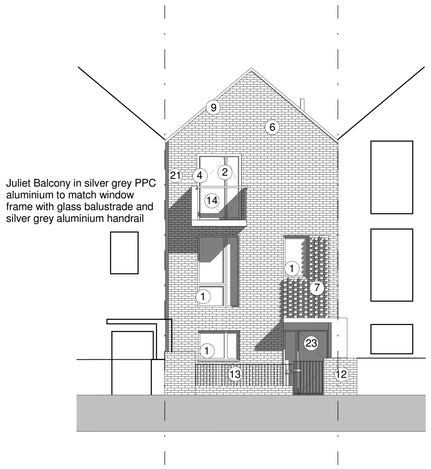


5 D_022 Type 1c - Front Elevation
1 : 100

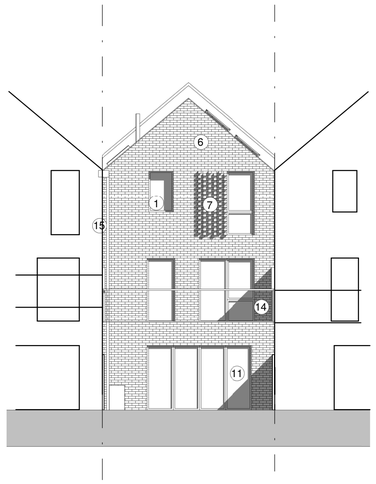


6 D_022 Type 1c - Rear Elevation
1 : 100

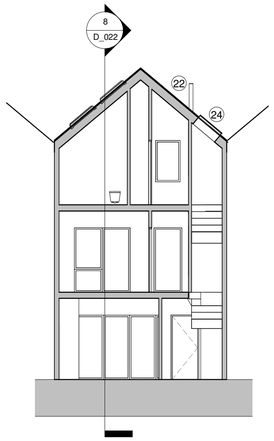

7 D_022 Type 1c - Section A-A
1 : 100

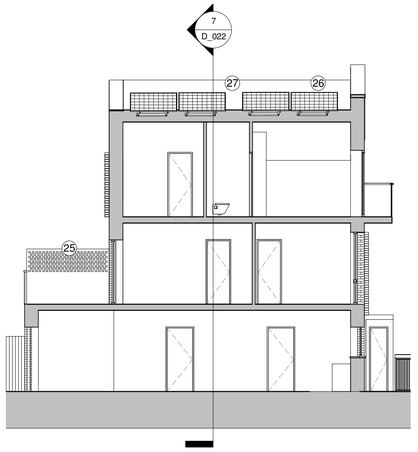


8 D_022 Type 1c - Section B-B
1 : 100

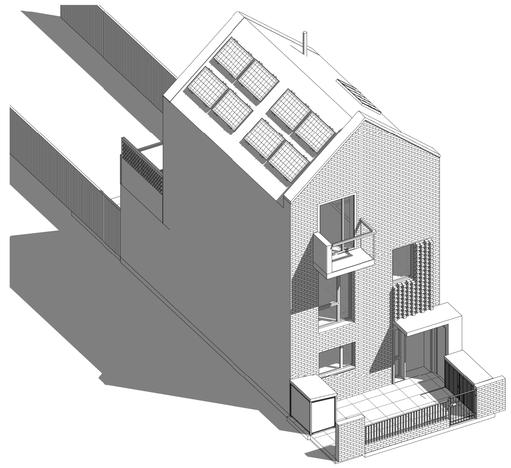


9 D_022 Type 1c - Visual 1

Number	Note
1	Combination aluminium / timber main window frame. PPC finish. Dark Brown - RAL 8019
2	Combination aluminium / timber feature window frame. Anodized finish. Silver / Grey (to match United Anodisers Ltd Anolok 541 or similar)
3	Paved roof terrace. Light grey
4	Feature pressed aluminium lining to window reveals. Anodized finish to match windows. Silver / Grey to match anodized windows
5	Recessed entrance lined in timber boarding, matching soffit with recessed downlighters. Black stain finish
6	Main facing brickwork. Light buff stock brick
7	Textured brickwork panels with projecting headers, Light buff stock bricks to match main facing brickwork
8	Feature aluminium cladding panels - to projecting entrance canopies. Anodized finish. Silver Grey to match anodized windows and linings. Timber boarding lining to inner face. Black stain finish
9	Brick on edge coping. Light buff stock brick to match main facing brickwork
10	Green roof: Intensive wildflower type
11	Aluminium / timber bi-fold doors. PPC finish. Dark Brown to match main window frames
12	Facing brickwork to garden walls. Medium buff stock brick
13	Steel garden railings. PPC finish. Dark brown to match main window frame colour
14	Glass Balustrade with pressed aluminium handrail. Handrail and uprights PPC finish Silver Grey. RAL 1035 to match feature cladding panel colour
15	Aluminium rainwater downpipes, gutters and hoppers. PPC finish. Dark brown to match main window frames
16	Bike Store clad in feature aluminium cladding panels. Anodized finish. Silver / grey to match entrance canopies. Timber boarded doors. Black stain finish
17	Bin Store – All finishes to match bike stores, but with slatted timber doors.
18	Feature aluminium cladding panels to bay windows. Anodized. Silver / grey to match entrance canopies
19	Meter cupboard. Timber boarded doors to match bike stores. Black stain finish
20	Solid aluminium cladding panel to side of entrance with integrated letter plate. PPC finish. Dark brown to match main window frames
21	Vertical brickwork shadow gap. Light buff stock brick
22	Boiler flue terminal. Black
23	Flush solid timber door paint finished dark brown to match main windows with stainless steel numerals mounted on spacers.
24	Aluminium / timber skylight over stairwell, mechanically opening. PPC finish. Dark brown to match main windows
25	Hit and miss brickwork. Light buff stock brick to match main brickwork
26	Photovoltaic panel face fixed to roof finish
27	Man-made slate roof finish. Dark grey. Smooth finish


10 D_022 Type 1c - Visual 2

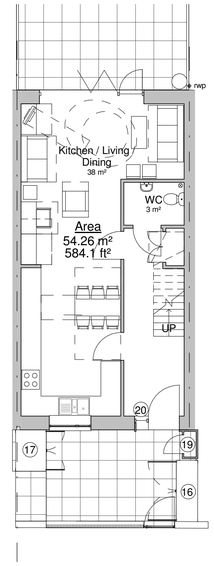

1 D_022 Type 1c - Ground Floor Plan
1 : 100

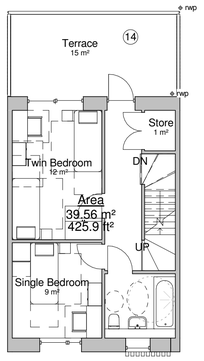

3 D_022 Type 1c - First Floor Plan
1 : 100

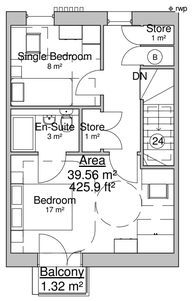

4 D_022 Type 1c - Second Floor Plan
1 : 100



Drawing Scale 1:100@ A1
1:200@ A3
0 5m
1m 2m 3m 4m

Granville Road
new granville
London Borough Barnet

standard notes

1. Do not scale this drawing.
2. All dimensions must be checked on site and any discrepancies verified with the architect.
3. Unless shown otherwise, all dimensions are to structural surfaces.

THIS IS NOT A CONSTRUCTION DRAWING, IT IS UNSUITABLE FOR THE PURPOSE OF CONSTRUCTION AND MUST ON NO ACCOUNT BE USED AS SUCH.

drawing notes

GIA: 133.38SQM

Plot numbers: 31, 32, 33, 34, 35, 36, 37, 38, 39, 40, 41
B - Boiler position

revisions

P1	16.06.14	Issued for Information
P2	26/06/14	Planning Isuue
P3	14/08/14	Final planning issue
P4	14/11/14	Minor Amendments


date 10/04/14
client Sherry Green Homes
scale 1 : 100
drawing House Type 1c
drawn CG **checked** SL **drawing number** 2928a · P4 · D_022 **rev** P4

C:\Users\chris.gray.LEVITTBERNSTEIN\Documents\HP13_Type 1 C_chris.gray.rvt


Levitt Bernstein
1 Kingsland Passage
London
E8 2BB

t: 020 7275 7676
f: 020 7275 9348
w: levittbernstein.co.uk
e: post@levittbernstein.co.uk


Levitt Bernstein

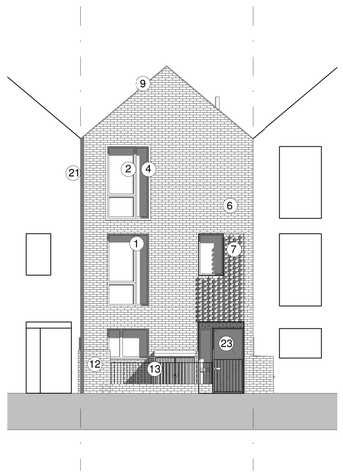


3 / D_23 Type 1d - Front Elevation
1 : 100

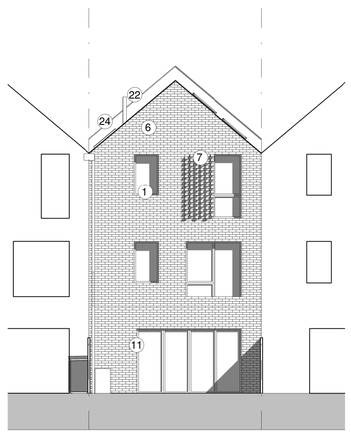


4 / D_23 Type 1d - Rear Elevation
1 : 100

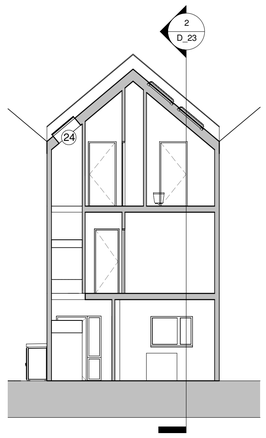


1 / D_23 Type 1d - Section A-A
1 : 100

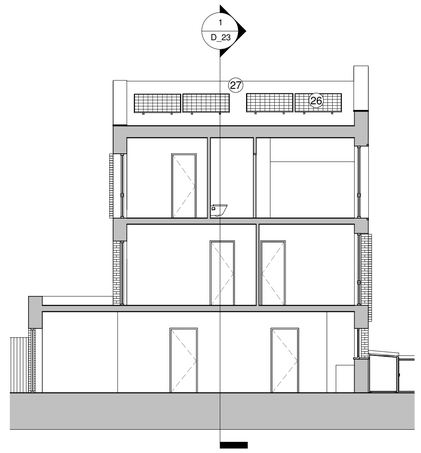


2 / D_23 Type 1d - Section B-B
1 : 100

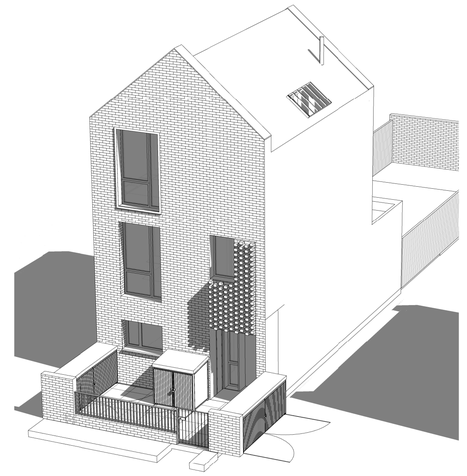


8 / D_23 Type 1d - Visual 1

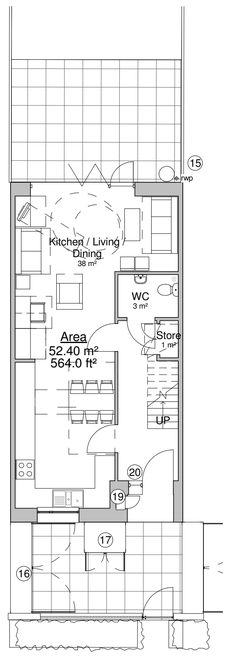

11 / D_23 Type 1d - Ground Plan
1 : 100

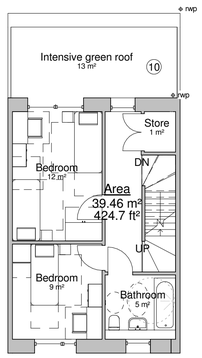


5 / D_23 Type 1d - First Floor
1 : 100

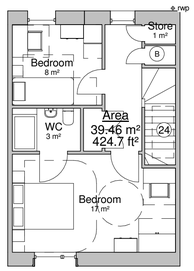


6 / D_23 Type 1d - Second Floor
1 : 100

Number	Note
1	Combination aluminium / timber main window frame. PPC finish. Dark Brown - RAL 8019
2	Combination aluminium / timber feature window frame. Anodized finish. Silver / Grey (to match United Anodisers Ltd Anolok 541 or similar)
3	Paved roof terrace. Light grey
4	Feature pressed aluminium lining to window reveals. Anodized finish to match windows. Silver / Grey to match anodized windows
5	Recessed entrance lined in timber boarding, matching soffit with recessed downlighters. Black stain finish
6	Main facing brickwork. Light buff stock brick
7	Textured brickwork panels with projecting headers, Light buff stock bricks to match main facing brickwork
8	Feature aluminium cladding panels - to projecting entrance canopies. Anodized finish. Silver Grey to match anodized windows and linings. Timber boarding lining to inner face. Black stain finish
9	Brick on edge coping. Light buff stock brick to match main facing brickwork
10	Green roof: Intensive wildflower type
11	Aluminium / timber bi-fold doors. PPC finish. Dark Brown to match main window frames
12	Facing brickwork to garden walls. Medium buff stock brick
13	Steel garden railings. PPC finish. Dark brown to match main window frame colour
14	Glass Balustrade with pressed aluminium handrail. Handrail and uprights PPC finish Silver Grey. RAL 1035 to match feature cladding panel colour
15	Aluminium rainwater downpipes, gutters and hoppers. PPC finish. Dark brown to match main window frames
16	Bike Store clad in feature aluminium cladding panels. Anodized finish. Silver / grey to match entrance canopies. Timber boarded doors. Black stain finish
17	Bin Store – All finishes to match bike stores, but with slatted timber doors.
18	Feature aluminium cladding panels to bay windows. Anodized. Silver / grey to match entrance canopies
19	Meter cupboard. Timber boarded doors to match bike stores. Black stain finish
20	Solid aluminium cladding panel to side of entrance with integrated letter plate. PPC finish. Dark brown to match main window frames
21	Vertical brickwork shadow gap. Light buff stock brick
22	Boiler flue terminal. Black
23	Flush solid timber door paint finished dark brown to match main windows with stainless steel numerals mounted on spacers.
24	Aluminium / timber skylight over stairwell, mechanically opening. PPC finish. Dark brown to match main windows
25	Hit and miss brickwork. Light buff stock brick to match main brickwork
26	Photovoltaic panel face fixed to roof finish
27	Man-made slate roof finish. Dark grey. Smooth finish

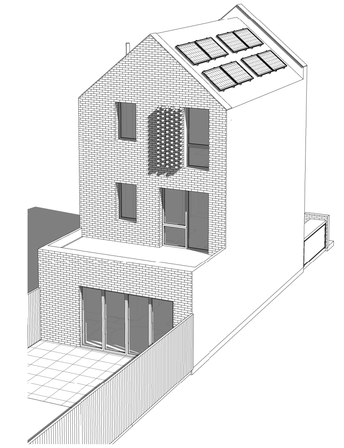

9 / D_23 Type 1d - Visual 2

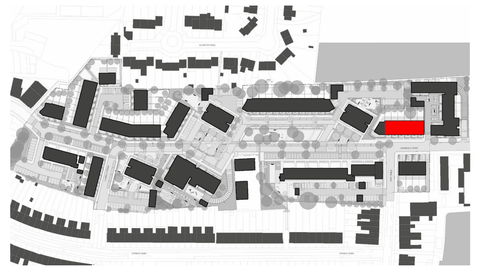

Drawing Scale 1:100@ A1
1:200@ A3

0 1m 2m 3m 4m 5m

Granville Road
new granville
London Borough Barnet

standard notes

1. Do not scale this drawing.
2. All dimensions must be checked on site and any discrepancies verified with the architect.
3. Unless shown otherwise, all dimensions are to structural surfaces.

THIS IS NOT A CONSTRUCTION DRAWING, IT IS UNSUITABLE FOR THE PURPOSE OF CONSTRUCTION AND MUST ON NO ACCOUNT BE USED AS SUCH.

drawing notes

GIA: 131.32SQM

Plot numbers: 44,45,46,47,48,49

B - Boiler position

revisions

P1	16.06.14	Issued for Information
P2	26/06/14	Planning Isuue
P3	14/08/14	Final planning issue
P4	14/11/14	Minor Amendments


date 10/04/14
client Sherry Green Homes
scale 1 : 100
drawing House Type 1d
drawn CG **checked** SL **drawing number** 2928a - P4 - D_23 **rev** P4

C:\Users\chris.gray.LEVITTBERNSTEIN\Documents\HP13_Type 1 D_chris.gray.rvt


Levitt Bernstein
1 Kingsland Passage
London
E8 2BB

t: 020 7275 7676
f: 020 7275 9348
w: levittbernstein.co.uk
e: post@levittbernstein.co.uk


Levitt Bernstein

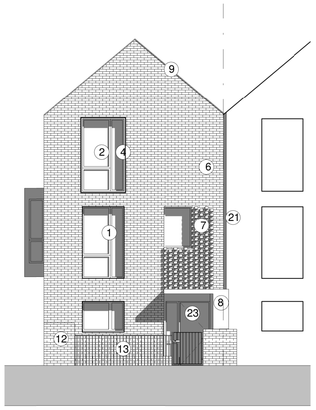


5 D_024 1 : 100 Type 1e - Front Elevation

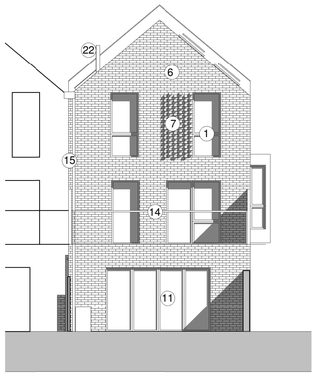


6 D_024 1 : 100 Type 1e - Rear Elevation

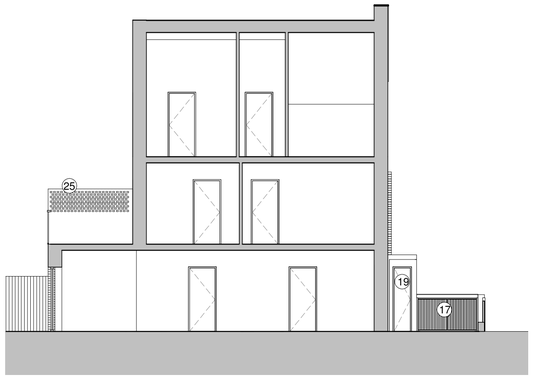


7 D_024 1 : 100 Type 1e - Section

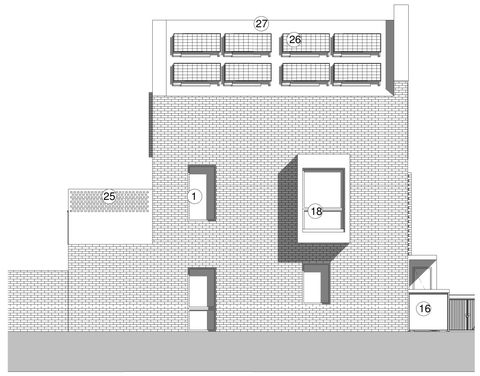


8 D_024 1 : 100 Type 1e - Side Elevation

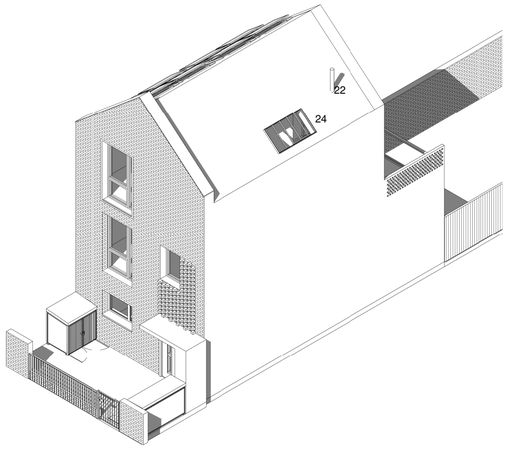

9 D_024 Type 1e - Visual 1

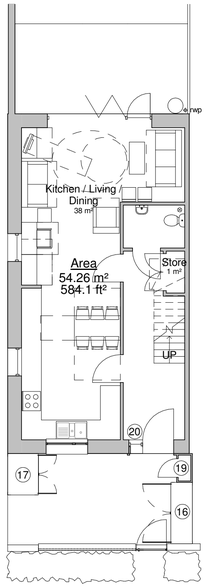


1 D_024 1 : 100 Type 1e - Ground Floor

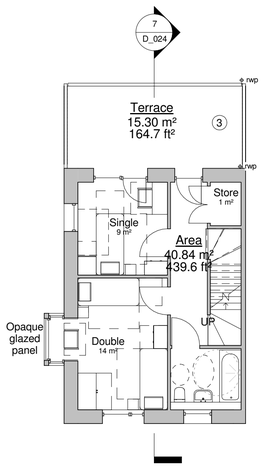

3 D_024 1 : 100 Type 1e - First Floor

4 D_024 1 : 100 Type 1e - Second Floor

Number	Note
1	Combination aluminium / timber main window frame. PPC finish. Dark Brown - RAL 8019
2	Combination aluminium / timber feature window frame. Anodized finish. Silver / Grey (to match United Anodisers Ltd Anolok 541 or similar)
3	Paved roof terrace. Light grey
4	Feature pressed aluminium lining to window reveals. Anodized finish to match windows. Silver / Grey to match anodized windows
5	Recessed entrance lined in timber boarding, matching soffit with recessed downlighters. Black stain finish
6	Main facing brickwork. Light buff stock brick
7	Textured brickwork panels with projecting headers, Light buff stock bricks to match main facing brickwork
8	Feature aluminium cladding panels - to projecting entrance canopies. Anodized finish. Silver Grey to match anodized windows and linings. Timber boarding lining to inner face. Black stain finish
9	Brick on edge coping. Light buff stock brick to match main facing brickwork
10	Green roof: Intensive wildflower type
11	Aluminium / timber bi-fold doors. PPC finish. Dark Brown to match main window frames
12	Facing brickwork to garden walls. Medium buff stock brick
13	Steel garden railings. PPC finish. Dark brown to match main window frame colour
14	Glass Balustrade with pressed aluminium handrail. Handrail and upights PPC finish Silver Grey. RAL 1035 to match feature cladding panel colour
15	Aluminium rainwater downpipes, gutters and hoppers. PPC finish. Dark brown to match main window frames
16	Bike Store clad in feature aluminium cladding panels. Anodized finish. Silver / grey to match entrance canopies. Timber boarded doors. Black stain finish
17	Bin Store – All finishes to match bike stores, but with slatted timber doors.
18	Feature aluminium cladding panels to bay windows. Anodized. Silver / grey to match entrance canopies
19	Meter cupboard. Timber boarded doors to match bike stores. Black stain finish
20	Solid aluminium cladding panel to side of entrance with integrated letter plate. PPC finish. Dark brown to match main window frames
21	Vertical brickwork shadow gap. Light buff stock brick
22	Boiler flue terminal. Black
23	Flush solid timber door paint finished dark brown to match main windows with stainless steel numerals mounted on spacers.
24	Aluminium / timber skylight over stairwell, mechanically opening. PPC finish. Dark brown to match main windows
25	Hit and miss brickwork. Light buff stock brick to match main brickwork
26	Photovoltaic panel face fixed to roof finish
27	Man-made slate roof finish. Dark grey. Smooth finish

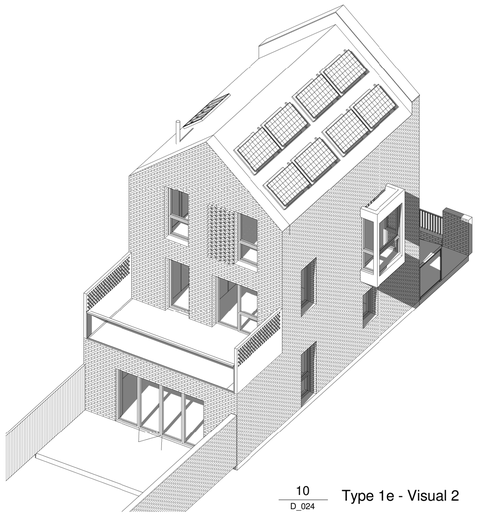

10 D_024 Type 1e - Visual 2



Drawing Scale 1:100@ A1
1:200@ A3

0 1m 2m 3m 4m 5m

Granville Road new granville
London Borough Barnet

standard notes

1. Do not scale this drawing.
2. All dimensions must be checked on site and any discrepancies verified with the architect.
3. Unless shown otherwise, all dimensions are to structural surfaces.

THIS IS NOT A CONSTRUCTION DRAWING, IT IS UNSUITABLE FOR THE PURPOSE OF CONSTRUCTION AND MUST ON NO ACCOUNT BE USED AS SUCH.

drawing notes

GIA: 134.66SQM

Plot numbers: 4 & 10

B - Boiler position

revisions

P1	16.06.14	Issued for Information
P2	26/06/14	Planning Isuue
P3	14/08/14	Final planning issue
P4	14/11/14	Minor Amendments


date 10/04/14
client Sherry Green Homes
scale 1 : 100
drawing House Type 1 e
drawn CG **checked** SL **drawing number** 2928a - P4 - D_024 **rev** P4

C:\Users\chris.gray.LEVITTBERNSTEIN\Documents\HP13_Type 1 E_chris.gray.rvt


Levitt Bernstein
1 Kingsland Passage
London
E8 2BB

t: 020 7275 7676
f: 020 7275 9348
w: levittbernstein.co.uk
e: post@levittbernstein.co.uk


Levitt Bernstein

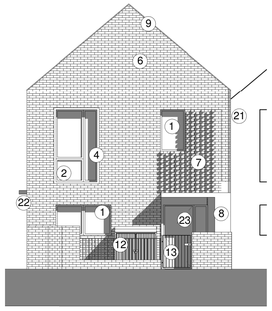


3 / D_025 Type 1f - Front Elevation
1 : 100

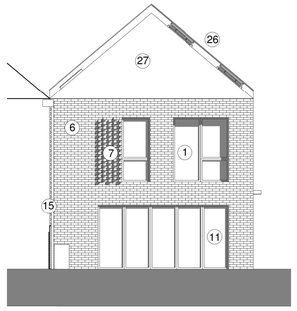


4 / D_025 Type 1f - Rear Elevation
1 : 100

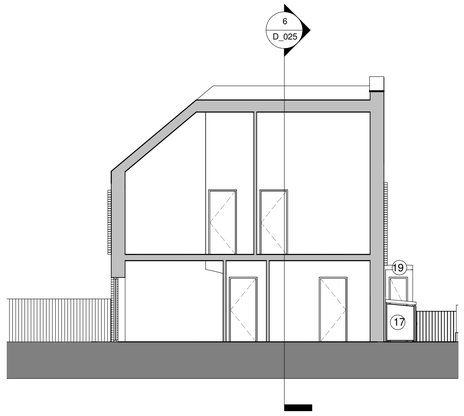


5 / D_025 Type 1f - Long Section
1 : 100

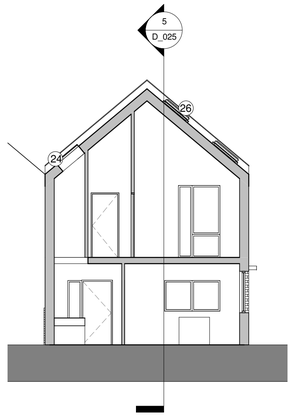


6 / D_025 Type 1f - Short Section
1 : 100

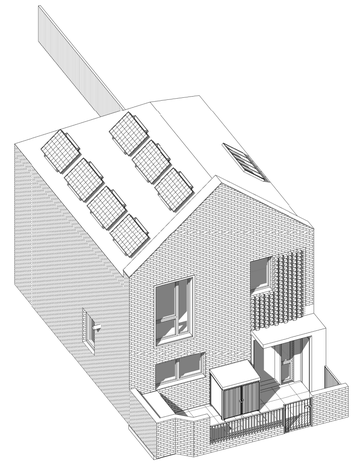

1 / D_025 Type 1f - Visual 1

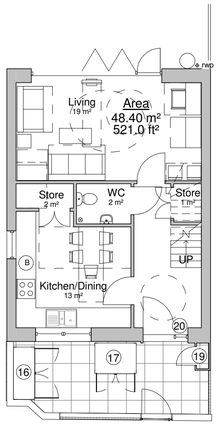


7 / D_025 Type 1f - Ground Floor
1 : 100

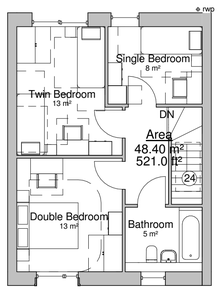

8 / D_025 Type 1f - First Floor
1 : 100

Number	Note
1	Combination aluminium / timber main window frame. PPC finish. Dark Brown - RAL 8019
2	Combination aluminium / timber feature window frame. Anodized finish. Silver / Grey (to match United Anodisers Ltd Anolok 541 or similar)
3	Paved roof terrace. Light grey
4	Feature pressed aluminium lining to window reveals. Anodized finish to match windows. Silver / Grey to match anodized windows
5	Recessed entrance lined in timber boarding, matching soffit with recessed downlighters. Black stain finish
6	Main facing brickwork. Light buff stock brick
7	Textured brickwork panels with projecting headers, Light buff stock bricks to match main facing brickwork
8	Feature aluminium cladding panels - to projecting entrance canopies. Anodized finish. Silver Grey to match anodized windows and linings. Timber boarding lining to inner face. Black stain finish
9	Brick on edge coping. Light buff stock brick to match main facing brickwork
10	Green roof: Intensive wildflower type
11	Aluminium / timber bi-fold doors. PPC finish. Dark Brown to match main window frames
12	Facing brickwork to garden walls. Medium buff stock brick
13	Steel garden railings. PPC finish. Dark brown to match main window frame colour
14	Glass Balustrade with pressed aluminium handrail. Handrail and uprights PPC finish Silver Grey. RAL 1035 to match feature cladding panel colour
15	Aluminium rainwater downpipes, gutters and hoppers. PPC finish. Dark brown to match main window frames
16	Bike Store clad in feature aluminium cladding panels. Anodized finish. Silver / grey to match entrance canopies. Timber boarded doors. Black stain finish
17	Bin Store – All finishes to match bike stores, but with slatted timber doors.
18	Feature aluminium cladding panels to bay windows. Anodized. Silver / grey to match entrance canopies
19	Meter cupboard. Timber boarded doors to match bike stores. Black stain finish
20	Solid aluminium cladding panel to side of entrance with integrated letter plate. PPC finish. Dark brown to match main window frames
21	Vertical brickwork shadow gap. Light buff stock brick
22	Boiler flue terminal. Black
23	Flush solid timber door paint finished dark brown to match main windows with stainless steel numerals mounted on spacers.
24	Aluminium / timber skylight over stairwell, mechanically opening. PPC finish. Dark brown to match main windows
25	Hit and miss brickwork. Light buff stock brick to match main brickwork
26	Photovoltaic panel face fixed to roof finish
27	Man-made slate roof finish. Dark grey. Smooth finish

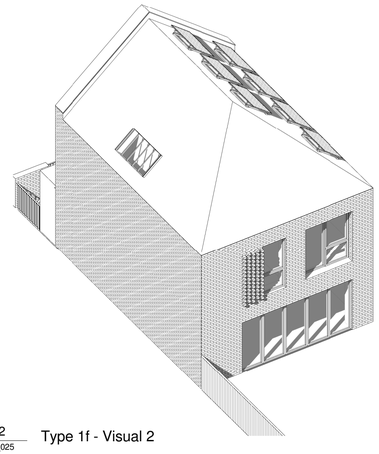

2 / D_025 Type 1f - Visual 2



Drawing Scale 1:100@ A1
1:200@ A3

0 1m 2m 3m 4m 5m

standard notes

1. Do not scale this drawing.
2. All dimensions must be checked on site and any discrepancies verified with the architect.
3. Unless shown otherwise, all dimensions are to structural surfaces.

THIS IS NOT A CONSTRUCTION DRAWING, IT IS UNSUITABLE FOR THE PURPOSE OF CONSTRUCTION AND MUST ON NO ACCOUNT BE USED AS SUCH.

drawing notes

GIA: 96.8SQM

Plot numbers: 11 & 12

B - Boiler position

revisions

P1	06.06.14	Issued for Information
P2	26/06/14	Planning Issue
P3	14/08/14	Final planning issue
P4	14/11/14	Minor Amendments

Granville Road
new granville

London Borough Barnet

date 02/05/14

client Sherry Green Homes

scale 1 : 100

drawing House Type 1f


drawn CG **checked** SL **drawing number** 2928a - P4 - D_025 **rev** P4

C:\Users\chris.gray.LEVITTBERNSTEIN\Documents\HP13_Type 1 F_chris.gray.rvt


Levitt Bernstein
1 Kingsland Passage
London
E8 2BB

t: 020 7275 7676
f: 020 7275 9348
w: levittbernstein.co.uk
e: post@levittbernstein.co.uk


Levitt Bernstein

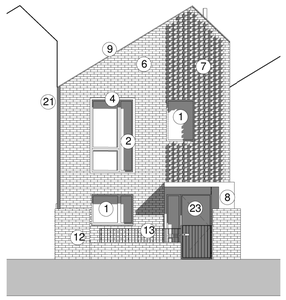


3 / D_026 Type 1g - Front Elevation
1 : 100

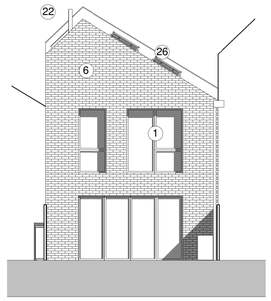


4 / D_026 Type 1g - Rear Elevation
1 : 100

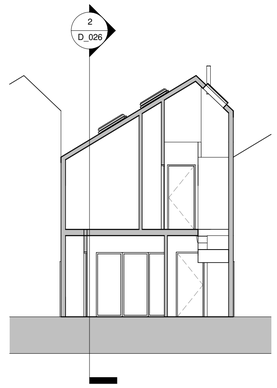


1 / D_026 Type 1g - Section A-A
1 : 100

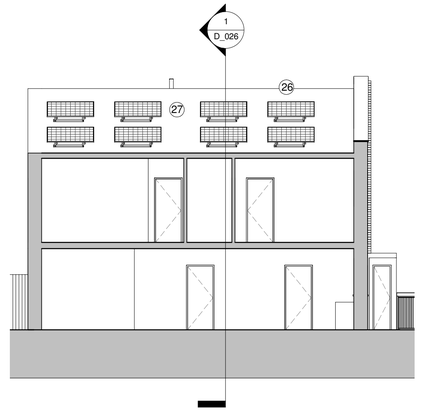


2 / D_026 Type 1g - Section B-B
1 : 100

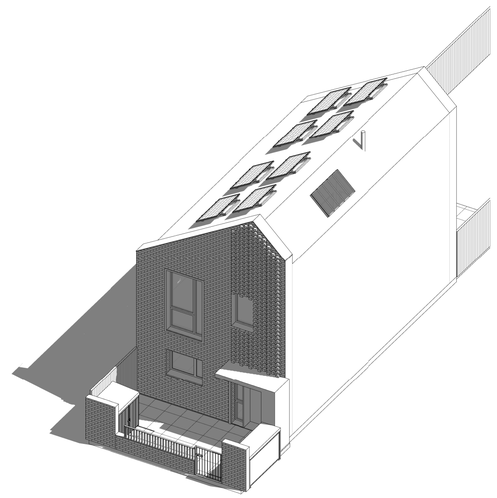

8 / D_026 Type 1g - Visual 1

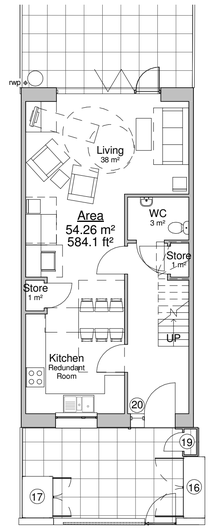


5 / D_026 Type 1g - Ground Floor Plan
1 : 100

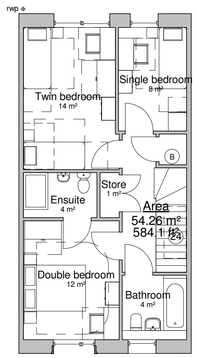

6 / D_026 Type 1g - First Floor Plan
1 : 100

Number	Note
1	Combination aluminium / timber main window frame. PPC finish. Dark Brown - RAL 8019
2	Combination aluminium / timber feature window frame. Anodized finish. Silver / Grey (to match United Anodisers Ltd Anolok 541 or similar)
3	Paved roof terrace. Light grey
4	Feature pressed aluminium lining to window reveals. Anodized finish to match windows. Silver / Grey to match anodized windows
5	Recessed entrance lined in timber boarding, matching soffit with recessed downlighters. Black stain finish
6	Main facing brickwork. Light buff stock brick
7	Textured brickwork panels with projecting headers, Light buff stock bricks to match main facing brickwork
8	Feature aluminium cladding panels - to projecting entrance canopies. Anodized finish. Silver Grey to match anodized windows and linings. Timber boarding lining to inner face. Black stain finish
9	Brick on edge coping. Light buff stock brick to match main facing brickwork
10	Green roof: Intensive wildflower type
11	Aluminium / timber bi-fold doors. PPC finish. Dark Brown to match main window frames
12	Facing brickwork to garden walls. Medium buff stock brick
13	Steel garden railings. PPC finish. Dark brown to match main window frame colour
14	Glass Balustrade with pressed aluminium handrail. Handrail and uprights PPC finish Silver Grey. RAL 1035 to match feature cladding panel colour
15	Aluminium rainwater downpipes, gutters and hoppers. PPC finish. Dark brown to match main window frames
16	Bike Store clad in feature aluminium cladding panels. Anodized finish. Silver / grey to match entrance canopies. Timber boarded doors. Black stain finish
17	Bin Store – All finishes to match bike stores, but with slatted timber doors.
18	Feature aluminium cladding panels to bay windows. Anodized. Silver / grey to match entrance canopies
19	Meter cupboard. Timber boarded doors to match bike stores. Black stain finish
20	Solid aluminium cladding panel to side of entrance with integrated letter plate. PPC finish. Dark brown to match main window frames
21	Vertical brickwork shadow gap. Light buff stock brick
22	Boiler flue terminal. Black
23	Flush solid timber door paint finished dark brown to match main windows with stainless steel numerals mounted on spacers.
24	Aluminium / timber skylight over stairwell, mechanically opening. PPC finish. Dark brown to match main windows
25	Hit and miss brickwork. Light buff stock brick to match main brickwork
26	Photovoltaic panel face fixed to roof finish
27	Man-made slate roof finish. Dark grey. Smooth finish

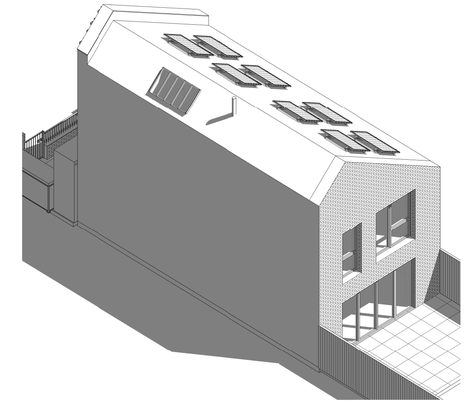

9 / D_026 Type 1g - Visual 2



Drawing Scale 1:100@ A1
1:200@ A3

0 1m 2m 3m 4m 5m

standard notes

1. Do not scale this drawing.
2. All dimensions must be checked on site and any discrepancies verified with the architect.
3. Unless shown otherwise, all dimensions are to structural surfaces.

THIS IS NOT A CONSTRUCTION DRAWING, IT IS UNSUITABLE FOR THE PURPOSE OF CONSTRUCTION AND MUST ON NO ACCOUNT BE USED AS SUCH.

drawing notes

GIA: 108.52SQM

Plot numbers: 13, 14, 15

B - Boiler position

revisions

P1	16.06.14	Issued for information
P2	26/06/14	Planning Isuue
P3	14/08/14	Final planning issue
P4	14/11/14	Minor Amendments

Granville Road
new granville

London Borough Barnet

date 10/04/14

client Sherry Green Homes

scale 1 : 100

drawing House Type 1g


drawn CG **checked** SL **drawing number** 2928a - P4 - D_026 **rev** P4

C:\Users\chris.gray.LEVITTBERNSTEIN\Documents\HP13_Type 1 G_chris.gray.rvt


Levitt Bernstein
1 Kingsland Passage
London
E8 2BB

t: 020 7275 7676
f: 020 7275 9348
w: levittbernstein.co.uk
e: post@levittbernstein.co.uk


Levitt Bernstein

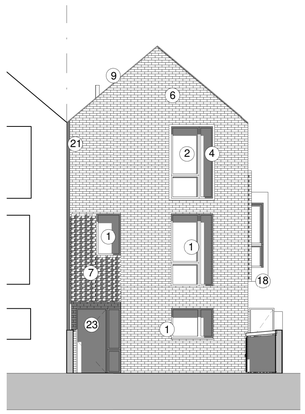


3 / D_027 Type 1h - Front Elevation
1 : 100

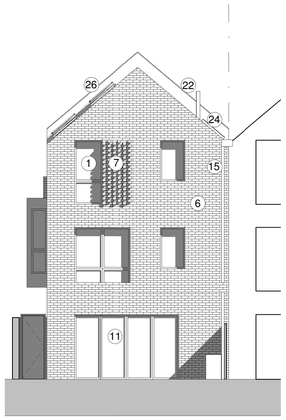


4 / D_027 Type 1h - Rear Elevation
1 : 100

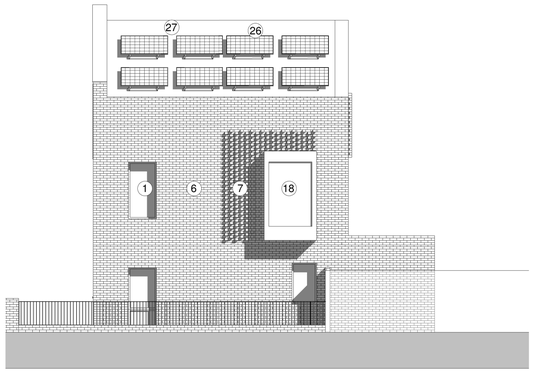


10 / D_027 Type 1h - Side Elevation
1 : 100

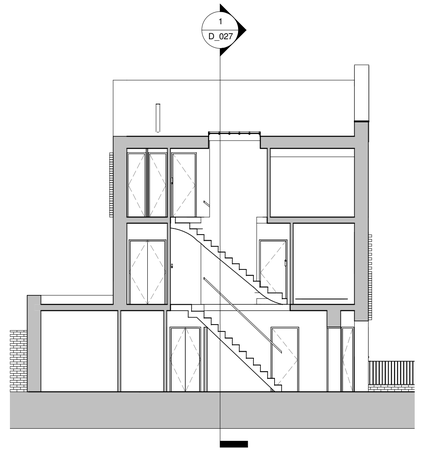


2 / D_027 Type 1h - Section B-B
1 : 100

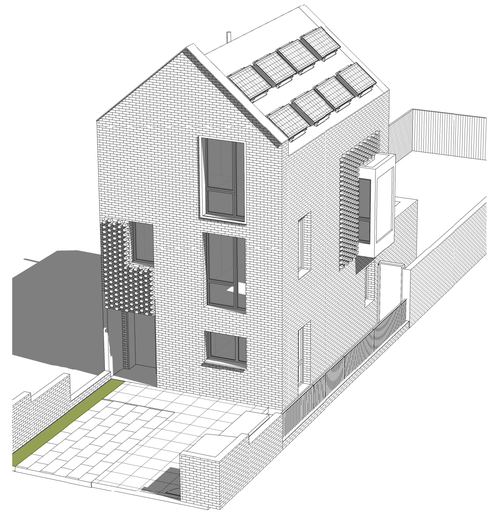


8 / D_027 Type 1h - Visual 1

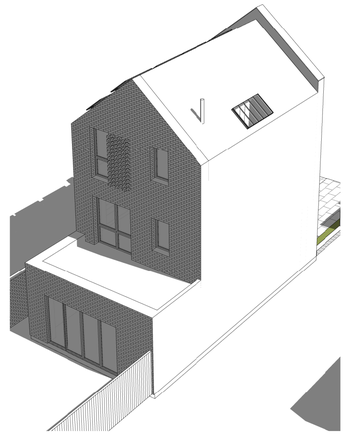


9 / D_027 Type 1h - Visual 2

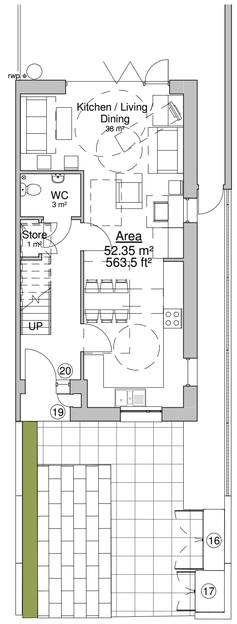


5 / D_027 Type 1h - Ground Floor
1 : 100

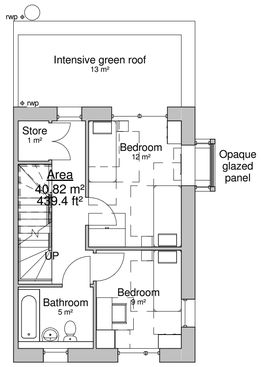

6 / D_027 Type 1h - First Floor
1 : 100

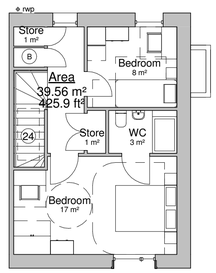

7 / D_027 Type 1h - Second Floor
1 : 100

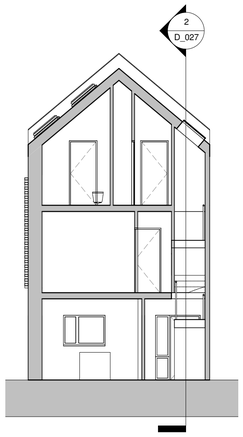

1 / D_027 Type 1h - Section A-A
1 : 100

Number	Note
1	Combination aluminium / timber main window frame. PPC finish. Dark Brown - RAL 8019
2	Combination aluminium / timber feature window frame. Anodized finish. Silver / Grey (to match United Anodisers Ltd Anolok 541 or similar)
3	Paved roof terrace. Light grey
4	Feature pressed aluminium lining to window reveals. Anodized finish to match windows. Silver / Grey to match anodized windows
5	Recessed entrance lined in timber boarding, matching soffit with recessed downlighters. Black stain finish
6	Main facing brickwork. Light buff stock brick
7	Textured brickwork panels with projecting headers, Light buff stock bricks to match main facing brickwork
8	Feature aluminium cladding panels - to projecting entrance canopies. Anodized finish. Silver Grey to match anodized windows and linings. Timber boarding lining to inner face. Black stain finish
9	Brick on edge coping. Light buff stock brick to match main facing brickwork
10	Green roof: Intensive wildflower type
11	Aluminium / timber bi-fold doors. PPC finish. Dark Brown to match main window frames
12	Facing brickwork to garden walls. Medium buff stock brick
13	Steel garden railings. PPC finish. Dark brown to match main window frame colour
14	Glass Balustrade with pressed aluminium handrail. Handrail and uprights PPC finish Silver Grey. RAL 1035 to match feature cladding panel colour
15	Aluminium rainwater downpipes, gutters and hoppers. PPC finish. Dark brown to match main window frames
16	Bike Store clad in feature aluminium cladding panels. Anodized finish. Silver / grey to match entrance canopies. Timber boarded doors. Black stain finish
17	Bin Store – All finishes to match bike stores, but with slatted timber doors.
18	Feature aluminium cladding panels to bay windows. Anodized. Silver / grey to match entrance canopies
19	Meter cupboard. Timber boarded doors to match bike stores. Black stain finish
20	Solid aluminium cladding panel to side of entrance with integrated letter plate. PPC finish. Dark brown to match main window frames
21	Vertical brickwork shadow gap. Light buff stock brick
22	Boiler flue terminal. Black
23	Flush solid timber door paint finished dark brown to match main windows with stainless steel numerals mounted on spacers.
24	Aluminium / timber skylight over stairwell, mechanically opening. PPC finish. Dark brown to match main windows
25	Hit and miss brickwork. Light buff stock brick to match main brickwork
26	Photovoltaic panel face fixed to roof finish
27	Man-made slate roof finish. Dark grey. Smooth finish



Drawing Scale 1:100@ A1
1:200@ A3

0 1m 2m 3m 4m 5m

standard notes

1. Do not scale this drawing.
2. All dimensions must be checked on site and any discrepancies verified with the architect.
3. Unless shown otherwise, all dimensions are to structural surfaces.

THIS IS NOT A CONSTRUCTION DRAWING, IT IS UNSUITABLE FOR THE PURPOSE OF CONSTRUCTION AND MUST ON NO ACCOUNT BE USED AS SUCH.

drawing notes

GIA: 132.75SQM

Plot numbers: 53

B - Boiler position

revisions

P1	16.06.14	Issued for Information
P2	26/06/14	Planning Issue
P3	14/08/14	Final planning issue
P4	14/11/14	Minor Amendments

Granville Road
new granville

London Borough Barnet

date 10/04/14

client Sherry Green Homes

scale 1 : 100

drawing House Type 1h


drawn	checked	drawing number	rev
CG	SL	2928a - P4 - D_027	P4

C:\Users\chris.gray.LEVITTBERNSTEIN\Documents\HP13_Type 1 H_chris.gray.rvt


Levitt Bernstein
1 Kingsland Passage
London
E8 2BB

t: 020 7275 7676
f: 020 7275 9348
w: levittbernstein.co.uk
e: post@levittbernstein.co.uk


Levitt Bernstein

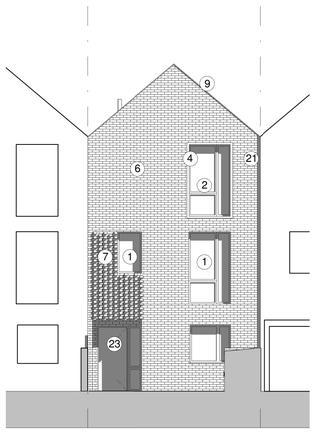


3 / D_028 Type 1i - Front Elevation
1 : 100

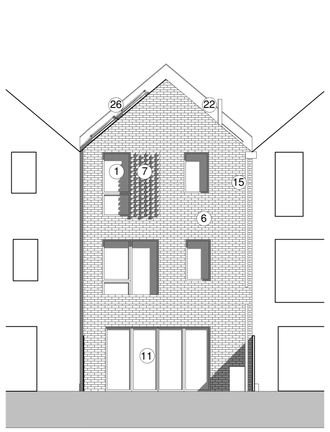


4 / D_028 Type 1i - Rear Elevation
1 : 100

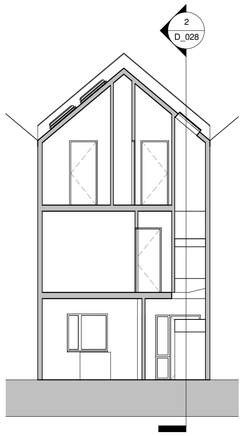


1 / D_028 Type 1i - Section A-A
1 : 100

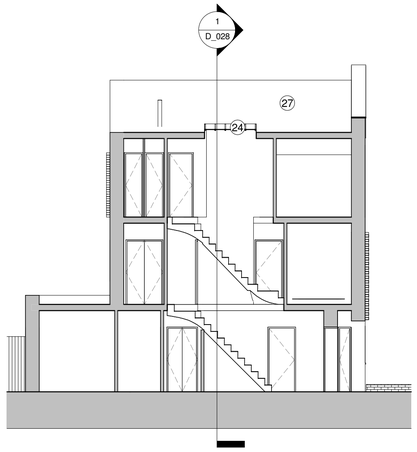


2 / D_028 Type 1i - Section B-B
1 : 100

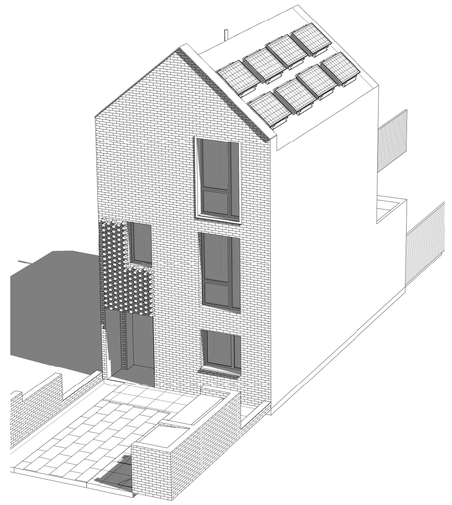


8 / D_028 Type 1i - Visual 1

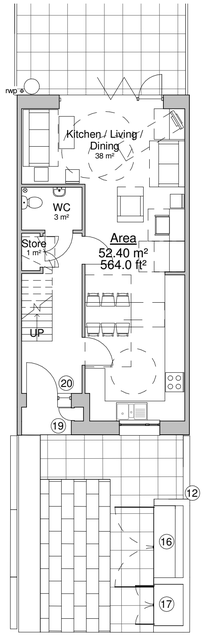

5 / D_028 Type 1i - Ground Floor
1 : 100

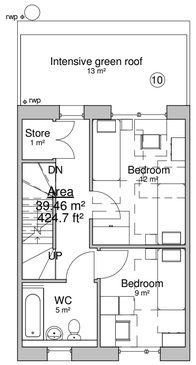


6 / D_028 Type 1i - First Floor
1 : 100

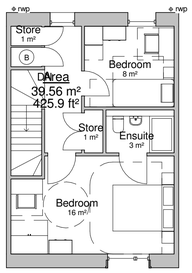

7 / D_028 Type 1i - Second Floor
1 : 100

Number	Note
1	Combination aluminium / timber main window frame. PPC finish. Dark Brown - RAL 8019
2	Combination aluminium / timber feature window frame. Anodized finish. Silver / Grey (to match United Anodisers Ltd Anolok 541 or similar)
3	Paved roof terrace. Light grey
4	Feature pressed aluminium lining to window reveals. Anodized finish to match windows. Silver / Grey to match anodized windows
5	Recessed entrance lined in timber boarding, matching soffit with recessed downlighters. Black stain finish
6	Main facing brickwork. Light buff stock brick
7	Textured brickwork panels with projecting headers, Light buff stock bricks to match main facing brickwork
8	Feature aluminium cladding panels - to projecting entrance canopies. Anodized finish. Silver Grey to match anodized windows and linings. Timber boarding lining to inner face. Black stain finish
9	Brick on edge coping. Light buff stock brick to match main facing brickwork
10	Green roof: Intensive wildflower type
11	Aluminium / timber bi-fold doors. PPC finish. Dark Brown to match main window frames
12	Facing brickwork to garden walls. Medium buff stock brick
13	Steel garden railings. PPC finish. Dark brown to match main window frame colour
14	Glass Balustrade with pressed aluminium handrail. Handrail and uprights PPC finish Silver Grey. RAL 1035 to match feature cladding panel colour
15	Aluminium rainwater downpipes, gutters and hoppers. PPC finish. Dark brown to match main window frames
16	Bike Store clad in feature aluminium cladding panels. Anodized finish. Silver / grey to match entrance canopies. Timber boarded doors. Black stain finish
17	Bin Store – All finishes to match bike stores, but with slatted timber doors.
18	Feature aluminium cladding panels to bay windows. Anodized. Silver / grey to match entrance canopies
19	Meter cupboard. Timber boarded doors to match bike stores. Black stain finish
20	Solid aluminium cladding panel to side of entrance with integrated letter plate. PPC finish. Dark brown to match main window frames
21	Vertical brickwork shadow gap. Light buff stock brick
22	Boiler flue terminal. Black
23	Flush solid timber door paint finished dark brown to match main windows with stainless steel numerals mounted on spacers.
24	Aluminium / timber skylight over stairwell, mechanically opening. PPC finish. Dark brown to match main windows
25	Hit and miss brickwork. Light buff stock brick to match main brickwork
26	Photovoltaic panel face fixed to roof finish
27	Man-made slate roof finish. Dark grey. Smooth finish

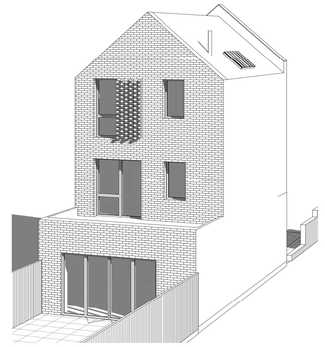

9 / D_028 Type 1i - Visual 2



Drawing Scale 1:100@ A1
1:200@ A3

0 1m 2m 3m 4m 5m

Granville Road
new granville
London Borough Barnet

standard notes

1. Do not scale this drawing.
2. All dimensions must be checked on site and any discrepancies verified with the architect.
3. Unless shown otherwise, all dimensions are to structural surfaces.

THIS IS NOT A CONSTRUCTION DRAWING, IT IS UNSUITABLE FOR THE PURPOSE OF CONSTRUCTION AND MUST ON NO ACCOUNT BE USED AS SUCH.

drawing notes

GIA: 131.42SQM

Plot numbers: 50, 51, 52

B - Boiler position

revisions

P1	06.06.14	Issued for Information
P2	26/06/14	Planning Issue
P3	14/08/14	Final planning issue
P4	14/11/14	Minor Amendments

date 10/04/14

client Sherry Green Homes

scale 1 : 100

drawing House Type 1I


drawn CG **checked** SL **drawing number** 2928a - P4 - D_028 **rev** P4

C:\Users\chris.gray.LEVITTBERNSTEIN\Documents\HP13_Type 1 I_chris.gray.rvt


Levitt Bernstein
1 Kingsland Passage
London
E8 2BB

t: 020 7275 7676
f: 020 7275 9348
w: levittbernstein.co.uk
e: post@levittbernstein.co.uk


Levitt Bernstein

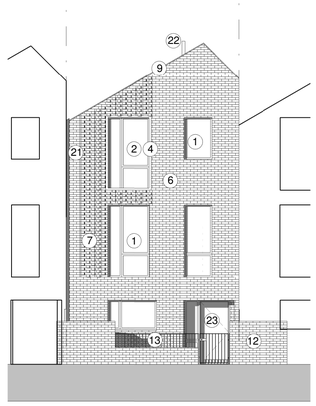


5 D_029 Type 2a - Front Elevation
1 : 100

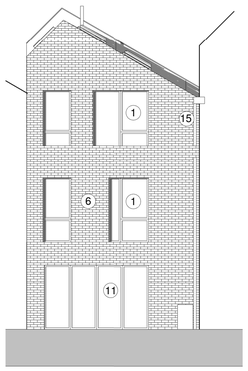


6 D_029 Type 2a - Rear Elevation
1 : 100

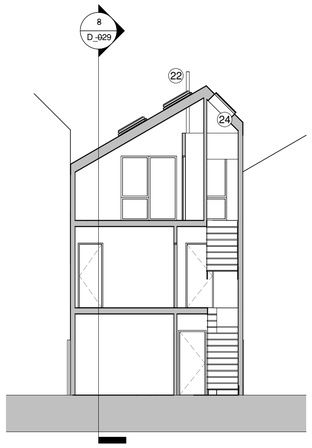


7 D_029 Type 2a - Section A-A
1 : 100

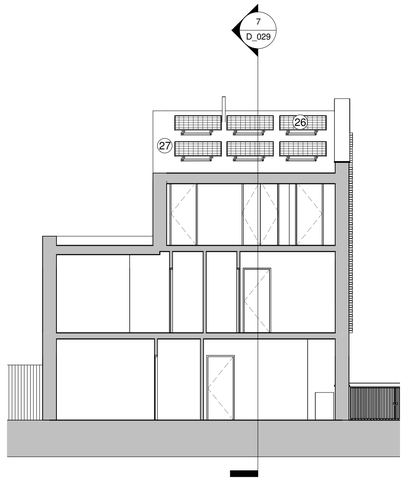


8 D_029 Type 2a - Section B-B
1 : 100

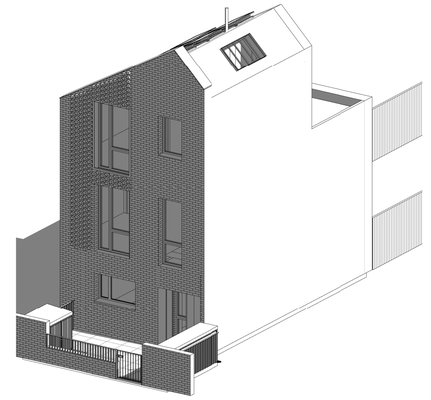


9 D_029 Type 2a - Visual 1

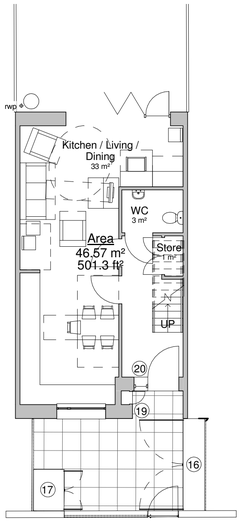

1 D_029 Type 2a - Ground Floor Plan
1 : 100

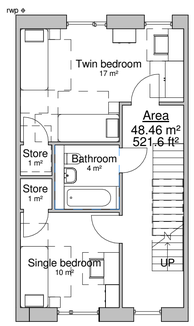


3 D_029 Type 2a - First Floor Plan
1 : 100

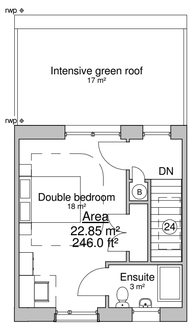

4 D_029 Type 2a - Second Floor Plan
1 : 100

Number	Note
1	Combination aluminium / timber main window frame. PPC finish. Dark Brown - RAL 8019
2	Combination aluminium / timber feature window frame. Anodized finish. Silver / Grey (to match United Anodisers Ltd Anolok 541 or similar)
3	Paved roof terrace. Light grey
4	Feature pressed aluminium lining to window reveals. Anodized finish to match windows. Silver / Grey to match anodized windows
5	Recessed entrance lined in timber boarding, matching soffit with recessed downlighters. Black stain finish
6	Main facing brickwork. Light buff stock brick
7	Textured brickwork panels with projecting headers, Light buff stock bricks to match main facing brickwork
8	Feature aluminium cladding panels - to projecting entrance canopies. Anodized finish. Silver Grey to match anodized windows and linings. Timber boarding lining to inner face. Black stain finish
9	Brick on edge coping. Light buff stock brick to match main facing brickwork
10	Green roof: Intensive wildflower type
11	Aluminium / timber bi-fold doors. PPC finish. Dark Brown to match main window frames
12	Facing brickwork to garden walls. Medium buff stock brick
13	Steel garden railings. PPC finish. Dark brown to match main window frame colour
14	Glass Balustrade with pressed aluminium handrail. Handrail and uprights PPC finish Silver Grey. RAL 1035 to match feature cladding panel colour
15	Aluminium rainwater downpipes, gutters and hoppers. PPC finish. Dark brown to match main window frames
16	Bike Store clad in feature aluminium cladding panels. Anodized finish. Silver / grey to match entrance canopies. Timber boarded doors. Black stain finish
17	Bin Store – All finishes to match bike stores, but with slatted timber doors.
18	Feature aluminium cladding panels to bay windows. Anodized. Silver / grey to match entrance canopies
19	Meter cupboard. Timber boarded doors to match bike stores. Black stain finish
20	Solid aluminium cladding panel to side of entrance with integrated letter plate. PPC finish. Dark brown to match main window frames
21	Vertical brickwork shadow gap. Light buff stock brick
22	Boiler flue terminal. Black
23	Flush solid timber door paint finished dark brown to match main windows with stainless steel numerals mounted on spacers.
24	Aluminium / timber skylight over stairwell, mechanically opening. PPC finish. Dark brown to match main windows
25	Hit and miss brickwork. Light buff stock brick to match main brickwork
26	Photovoltaic panel face fixed to roof finish
27	Man-made slate roof finish. Dark grey. Smooth finish

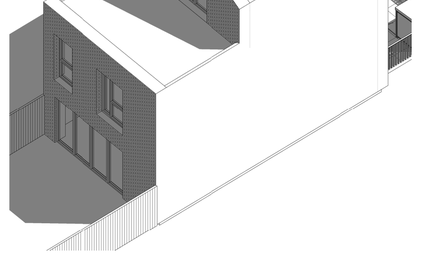

10 D_029 Type 2a - Visual 2



Drawing Scale 1:100@ A1
1:200@ A3

0 1m 2m 3m 4m 5m

standard notes

1. Do not scale this drawing.
2. All dimensions must be checked on site and any discrepancies verified with the architect.
3. Unless shown otherwise, all dimensions are to structural surfaces.

THIS IS NOT A CONSTRUCTION DRAWING, IT IS UNSUITABLE FOR THE PURPOSE OF CONSTRUCTION AND MUST ON NO ACCOUNT BE USED AS SUCH.

drawing notes

GIA: 117.88 SQM

Plot numbers: 17, 18, 19, 21, 22, 23, 24

B - Boiler position

revisions

P1	16/06/14	Issued for Information
P2	26/06/14	Planning Issue
P3	14/08/14	Final planning issue
P4	14/11/14	Minor Amendments

Granville Road
new granville

London Borough Barnet

date 30/04/14

client Sherry Green Homes

scale 1 : 100 @A1

drawing House Type 2a


drawn CG **checked** SL **drawing number** 2928a · P4 · D_029 **rev** P4

C:\Users\chris.gray.LEVITTBERNSTEIN\Documents\HP13_Type 2 A_chris.gray.rvt


Levitt Bernstein
1 Kingsland Passage
London
E8 2BB

t: 020 7275 7676
f: 020 7275 9348
w: levittbernstein.co.uk
e: post@levittbernstein.co.uk


Levitt Bernstein

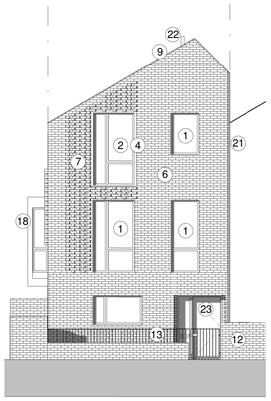


4 / D_030 Type 2b - Front Elevation
1 : 100

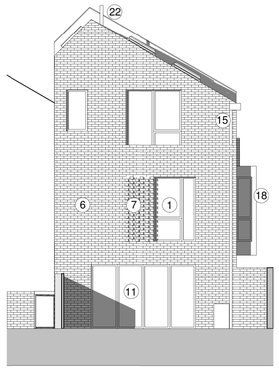


5 / D_030 Type 2b - Rear Elevation
1 : 100

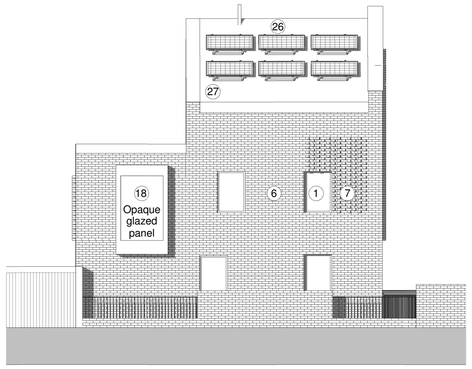


6 / D_030 Type 2b - Side Elevation
1 : 100

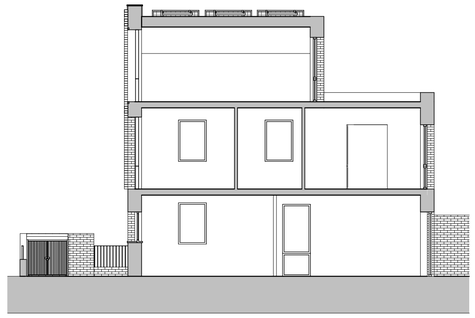


8 / D_030 Type 2b - Section 1
1 : 100

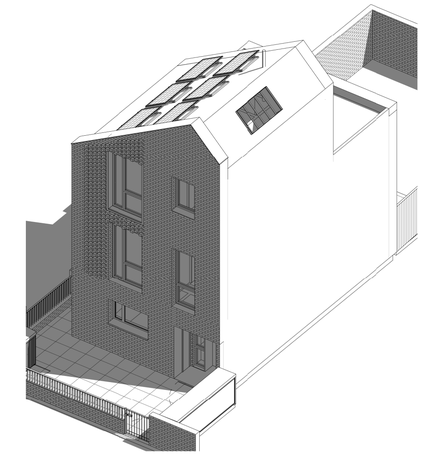


2 / D_030 Type 2b - Visual 1

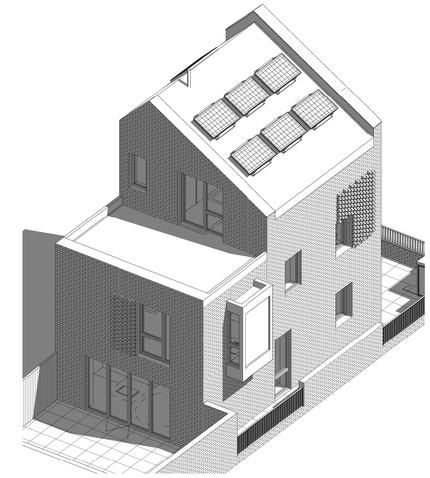


1 / D_030 Type 2b - Visual 2

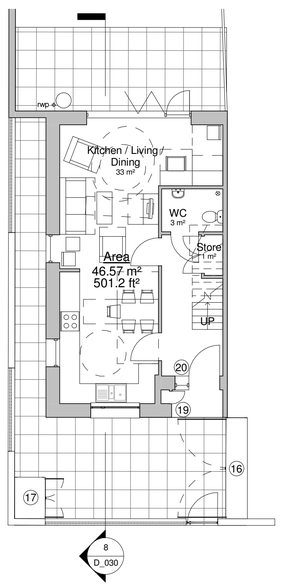

11 / D_030 Type 2b - Ground Floor Plan
1 : 100

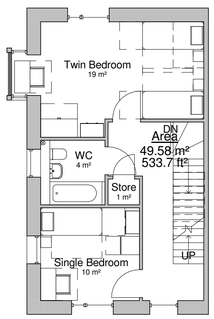


7 / D_030 Type 2b - First Floor Plan
1 : 100

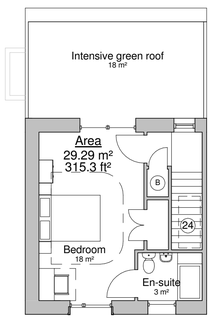

3 / D_030 Type 2b - Second Floor Plan
1 : 100

Number	Note
1	Combination aluminium / timber main window frame. PPC finish. Dark Brown - RAL 8019
2	Combination aluminium / timber feature window frame. Anodized finish. Silver / Grey (to match United Anodisers Ltd Anolok 541 or similar)
3	Paved roof terrace. Light grey
4	Feature pressed aluminium lining to window reveals. Anodized finish to match windows. Silver / Grey to match anodized windows
5	Recessed entrance lined in timber boarding, matching soffit with recessed downlighters. Black stain finish
6	Main facing brickwork. Light buff stock brick
7	Textured brickwork panels with projecting headers, Light buff stock bricks to match main facing brickwork
8	Feature aluminium cladding panels - to projecting entrance canopies. Anodized finish. Silver Grey to match anodized windows and linings. Timber boarding lining to inner face. Black stain finish
9	Brick on edge coping. Light buff stock brick to match main facing brickwork
10	Green roof: Intensive wildflower type
11	Aluminium / timber bi-fold doors. PPC finish. Dark Brown to match main window frames
12	Facing brickwork to garden walls. Medium buff stock brick
13	Steel garden railings. PPC finish. Dark brown to match main window frame colour
14	Glass Balustrade with pressed aluminium handrail. Handrail and uprights PPC finish Silver Grey. RAL 1035 to match feature cladding panel colour
15	Aluminium rainwater downpipes, gutters and hoppers. PPC finish. Dark brown to match main window frames
16	Bike Store clad in feature aluminium cladding panels. Anodized finish. Silver / grey to match entrance canopies. Timber boarded doors. Black stain finish
17	Bin Store – All finishes to match bike stores, but with slatted timber doors.
18	Feature aluminium cladding panels to bay windows. Anodized. Silver / grey to match entrance canopies
19	Meter cupboard. Timber boarded doors to match bike stores. Black stain finish
20	Solid aluminium cladding panel to side of entrance with integrated letter plate. PPC finish. Dark brown to match main window frames
21	Vertical brickwork shadow gap. Light buff stock brick
22	Boiler flue terminal. Black
23	Flush solid timber door paint finished dark brown to match main windows with stainless steel numerals mounted on spacers.
24	Aluminium / timber skylight over stairwell, mechanically opening. PPC finish. Dark brown to match main windows
25	Hit and miss brickwork. Light buff stock brick to match main brickwork
26	Photovoltaic panel face fixed to roof finish
27	Man-made slate roof finish. Dark grey. Smooth finish

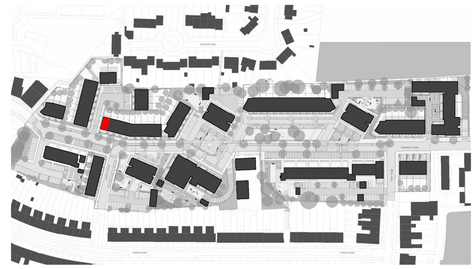

Drawing Scale 1:100@ A1
1:200@ A3

0 1m 2m 3m 4m 5m

standard notes

1. Do not scale this drawing.
2. All dimensions must be checked on site and any discrepancies verified with the architect.
3. Unless shown otherwise, all dimensions are to structural surfaces.

THIS IS NOT A CONSTRUCTION DRAWING, IT IS UNSUITABLE FOR THE PURPOSE OF CONSTRUCTION AND MUST ON NO ACCOUNT BE USED AS SUCH.

drawing notes

GIA: 125.44SQM

Plot numbers: 16

B - Boiler position

revisions

P1	16/06/14	Issued for Information
P2	26/06/14	Planning Issue
P3	14/08/14	Final planning issue
P4	14/11/14	Minor Amendments

Granville Road
new granville
London Borough Barnet


date 10/04/14
client Sherry Green Homes
scale 1 : 100
drawing House Type 2b
drawn CG **checked** SL **drawing number** 2928a - P4 - D_030 **rev** P4

C:\Users\chris.gray.LEVITTBERNSTEIN\Documents\HP13_Type 2 B_chris.gray.rvt


Levitt Bernstein
1 Kingsland Passage
London
E8 2BB

t: 020 7275 7676
f: 020 7275 9348
w: levittbernstein.co.uk
e: post@levittbernstein.co.uk


Levitt Bernstein

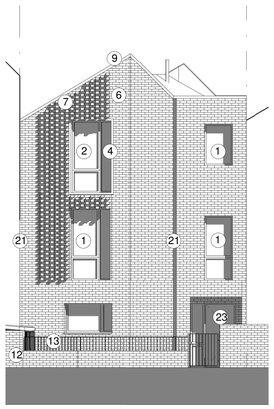


5 D_031 Type 2c - Front Elevation
1 : 100

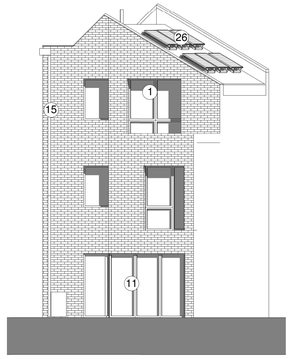


4 D_031 Type 2c - Rear Elevation
1 : 100

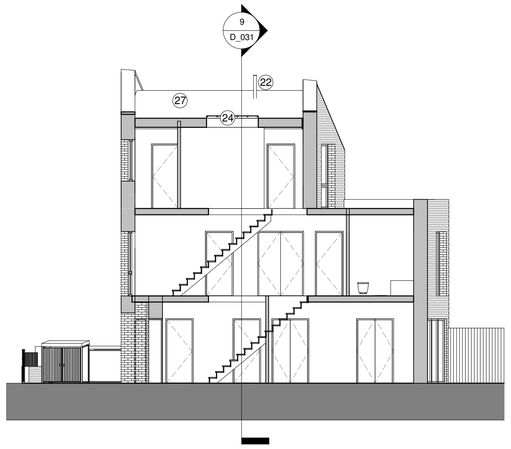


8 D_031 Type 2c - Long Section
1 : 100

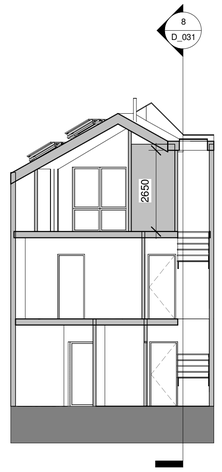


9 D_031 Type 2c - Short Section
1 : 100

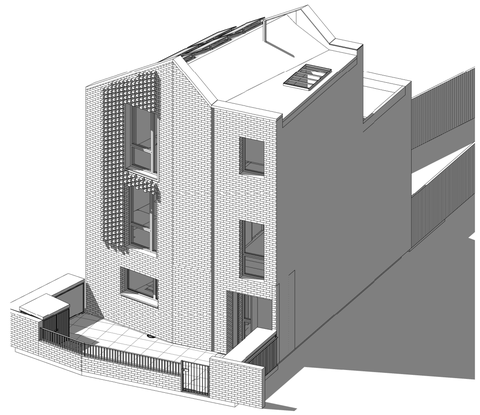


6 D_031 Type 2b - Visual 1

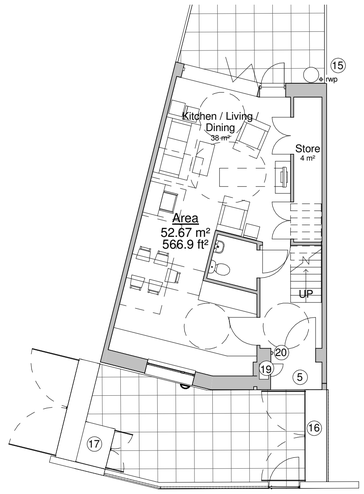

1 D_031 Type 2c - Ground Floor Plan
1 : 100

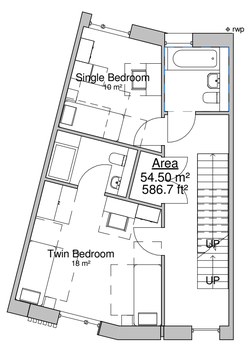


2 D_031 Type 2c - First Floor Plan
1 : 100

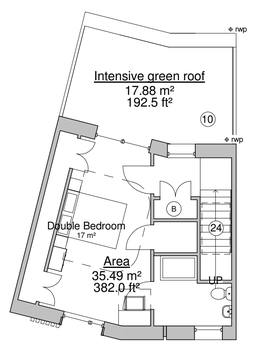

3 D_031 Type 2c - Second Floor Plan
1 : 100

Number	Note
1	Combination aluminium / timber main window frame. PPC finish. Dark Brown - RAL 8019
2	Combination aluminium / timber feature window frame. Anodized finish. Silver / Grey (to match United Anodisers Ltd Anolok 541 or similar)
3	Paved roof terrace. Light grey
4	Feature pressed aluminium lining to window reveals. Anodized finish to match windows. Silver / Grey to match anodized windows
5	Recessed entrance lined in timber boarding, matching soffit with recessed downlighters. Black stain finish
6	Main facing brickwork. Light buff stock brick
7	Textured brickwork panels with projecting headers, Light buff stock bricks to match main facing brickwork
8	Feature aluminium cladding panels - to projecting entrance canopies. Anodized finish. Silver Grey to match anodized windows and linings. Timber boarding lining to inner face. Black stain finish
9	Brick on edge coping. Light buff stock brick to match main facing brickwork
10	Green roof: Intensive wildflower type
11	Aluminium / timber bi-fold doors. PPC finish. Dark Brown to match main window frames
12	Facing brickwork to garden walls. Medium buff stock brick
13	Steel garden railings. PPC finish. Dark brown to match main window frame colour
14	Glass Balustrade with pressed aluminium handrail. Handrail and uprights PPC finish Silver Grey. RAL 1035 to match feature cladding panel colour
15	Aluminium rainwater downpipes, gutters and hoppers. PPC finish. Dark brown to match main window frames
16	Bike Store clad in feature aluminium cladding panels. Anodized finish. Silver / grey to match entrance canopies. Timber boarded doors. Black stain finish
17	Bin Store – All finishes to match bike stores, but with slatted timber doors.
18	Feature aluminium cladding panels to bay windows. Anodized. Silver / grey to match entrance canopies
19	Meter cupboard Timber boarded doors to match bike stores. Black stain finish
20	Solid aluminium cladding panel to side of entrance with integrated letter plate. PPC finish. Dark brown to match main window frames
21	Vertical brickwork shadow gap. Light buff stock brick
22	Boiler flue terminal. Black
23	Flush solid timber door paint finished dark brown to match main windows with stainless steel numerals mounted on spacers.
24	Aluminium / timber skylight over stairwell, mechanically opening. PPC finish. Dark brown to match main windows
25	Hit and miss brickwork. Light buff stock brick to match main brickwork
26	Photovoltaic panel face fixed to roof finish
27	Man-made slate roof finish. Dark grey. Smooth finish

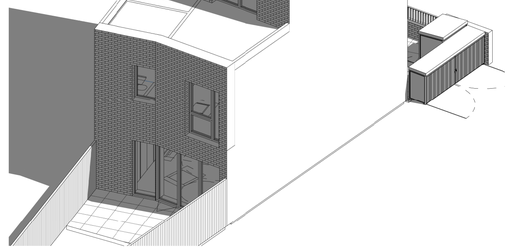

7 D_031 Type 2b - Visual 2



Drawing Scale 1:100@ A1
1:200@ A3

0 1m 2m 3m 4m 5m

standard notes

1. Do not scale this drawing.
2. All dimensions must be checked on site and any discrepancies verified with the architect.
3. Unless shown otherwise, all dimensions are to structural surfaces.

THIS IS NOT A CONSTRUCTION DRAWING, IT IS UNSUITABLE FOR THE PURPOSE OF CONSTRUCTION AND MUST ON NO ACCOUNT BE USED AS SUCH.

drawing notes

GIA: 141.14SQM

Plot number: 20

B - Boiler position

revisions

P1	16/06/14	Issued for Information
P2	26/06/14	Planning Isuue
P3	14/08/14	Final planning issue
P4	14/11/14	Minor Amendments

Granville Road
new granville

London Borough Barnet

date 11/04/14

client Sherry Green Homes

scale 1 : 100

drawing House Type 2c


drawn	checked	drawing number	rev
CG	SL	2928a - P4 - D_031	P4

C:\Users\chris.gray.LEVITTBERNSTEIN\Documents\HP13_Type 2 C_chris.gray.rvt


Levitt Bernstein
1 Kingsland Passage
London
E8 2BB

t: 020 7275 7676
f: 020 7275 9348
w: levittbernstein.co.uk
e: post@levittbernstein.co.uk


Levitt Bernstein

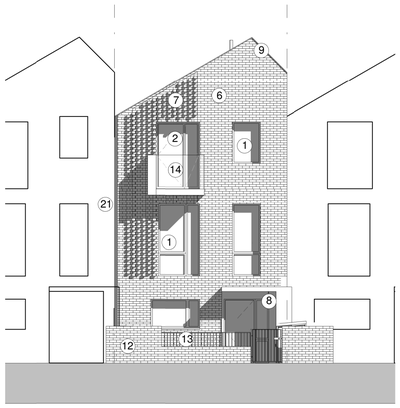


4 D_032 Type 2d - Front Elevation
1 : 100

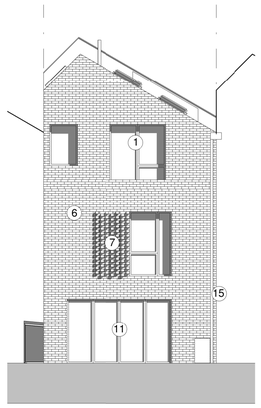


5 D_032 Type 2d - Rear Elevation
1 : 100

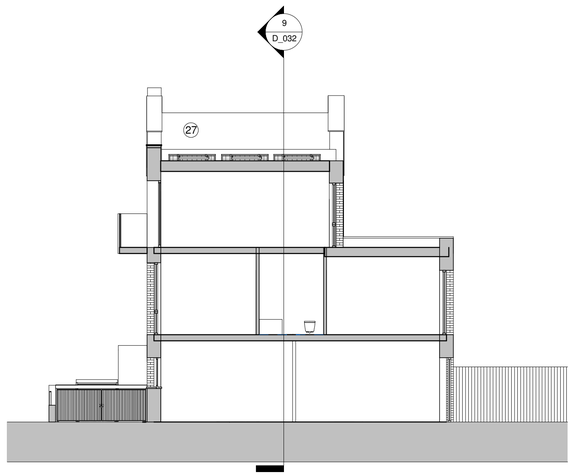


8 D_032 Type 2d - Section AA
1 : 100

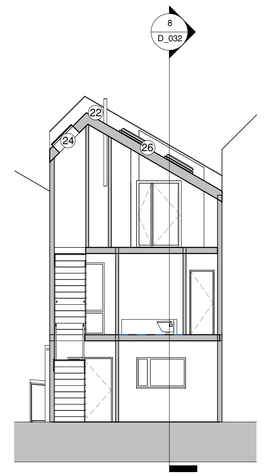

9 D_032 Type 2d - Section BB
1 : 100

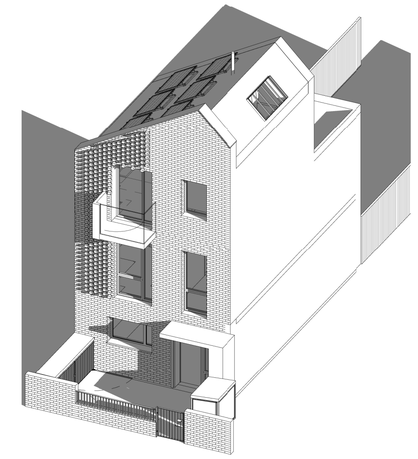

6 D_032 Type 2d - Visual 1

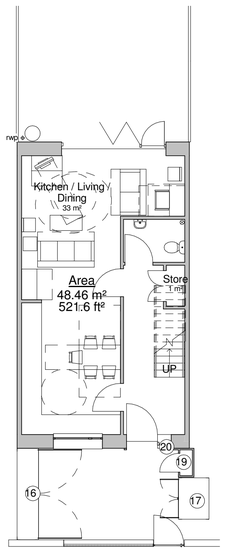


1 D_032 Type 2d -Ground Floor
1 : 100

2 D_032 First Floor Alt Plan
1 : 100

3 D_032 Second Floor Alt Plan
1 : 100

Number	Note
1	Combination aluminium / timber main window frame. PPC finish. Dark Brown RAL 8019
2	Combination aluminium / timber feature window frame. Anodized finish. Silver / Grey (to match United Anodisers Ltd Anolok 541 or similar)
3	Paved roof terrace. Light grey
4	Feature pressed aluminium lining to window reveals. Anodized finish to match windows. Silver / Grey to match anodized windows
5	Recessed entrance lined in timber boarding, matching soffit with recessed downlighters. Black stain finish
6	Main facing brickwork. Light buff stock brick
7	Textured brickwork panels with projecting headers, Light buff stock bricks to match main facing brickwork
8	Feature aluminium cladding panels - to projecting entrance canopies. Anodized finish. Silver Grey to match anodized windows and linings. Timber boarding lining to inner face. Black stain finish
9	Brick on edge coping. Light buff stock brick to match main facing brickwork
10	Green roof: Intensive wildflower type
11	Aluminium / timber bi-fold doors. PPC finish. Dark Brown to match main window frames
12	Facing brickwork to garden walls. Medium buff stock brick
13	Steel garden railings. PPC finish. Dark brown to match main window frame colour
14	Glass Balustrade with pressed aluminium handrail. Handrail and uprights PPC finish Silver Grey. RAL 1035 to match feature cladding panel colour
15	Aluminium rainwater downpipes, gutters and hoppers. PPC finish. Dark brown to match main window frames
16	Bike Store clad in feature aluminium cladding panels. Anodized finish. Silver / grey to match entrance canopies. Timber boarded doors. Black stain finish
17	Bin Store – All finishes to match bike stores, but with slatted timber doors.
18	Feature aluminium cladding panels to bay windows. Anodized. Silver / grey to match entrance canopies
19	Meter cupboard. Timber boarded doors to match bike stores. Black stain finish
20	Solid aluminium cladding panel to side of entrance with integrated letter plate. PPC finish. Dark brown to match main window frames
21	Vertical brickwork shadow gap. Light buff stock brick
22	Boiler flue terminal. Black
23	Flush solid timber door paint finished dark brown to match main windows with stainless steel numerals mounted on spacers.
24	Aluminium / timber skylight over stairwell, mechanically opening. PPC finish. Dark brown to match main windows
25	Hit and miss brickwork. Light buff stock brick to match main brickwork
26	Photovoltaic panel face fixed to roof finish
27	Man-made slate roof finish. Dark grey. Smooth finish

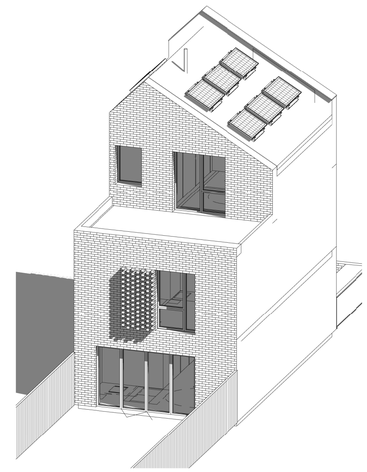

7 D_032 Type 2d - Visual 2



Drawing Scale 1:100@ A1
1:200@ A3

0 1m 2m 3m 4m 5m

standard notes

1. Do not scale this drawing.
2. All dimensions must be checked on site and any discrepancies verified with the architect.
3. Unless shown otherwise, all dimensions are to structural surfaces.

THIS IS NOT A CONSTRUCTION DRAWING, IT IS UNSUITABLE FOR THE PURPOSE OF CONSTRUCTION AND MUST ON NO ACCOUNT BE USED AS SUCH.

drawing notes

GIA: 119.77 SQM

Plot numbers: 26, 27, 28, 29,

B - Boiler position

revisions

P1	16/06/14	Issued for Information
P2	26/06/14	Planning Isuue
P3	14/08/14	Final planning issue
P4	14/11/14	Minor Amendments

Granville Road
new granville
London Borough Barnet


date 11/01/13
client Sherry Green Homes
scale 1 : 100
drawing House Type 2d
drawn CG **checked** SL **drawing number** 2928a · P4 · D_032 **rev** P4

C:\Users\chris.gray.LEVITTBERNSTEIN\Documents\HP13_Type 2 D_chris.gray.rvt


Levitt Bernstein
1 Kingsland Passage
London
E8 2BB

t: 020 7275 7676
f: 020 7275 9348
w: levittbernstein.co.uk
e: post@levittbernstein.co.uk


Levitt Bernstein

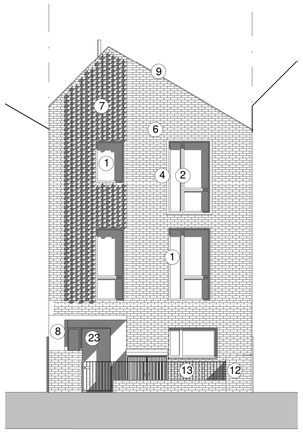


1 / D_033 Type 3a - Front Elevation
1 : 100

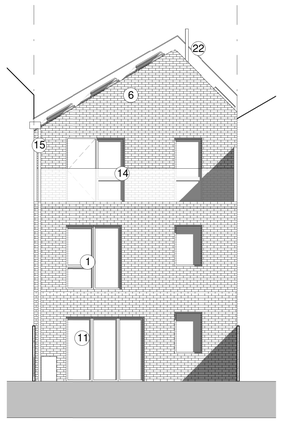


2 / D_033 Type 3a - Rear Elevation
1 : 100

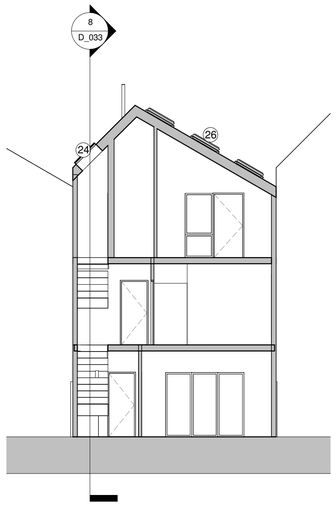


9 / D_033 Type 3a - Section A-A
1 : 100

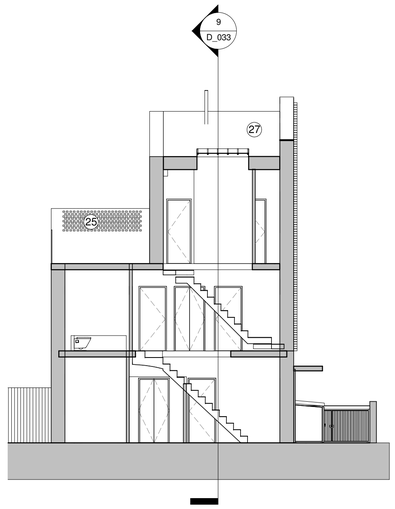


8 / D_033 Type 3a - Section B-B
1 : 100

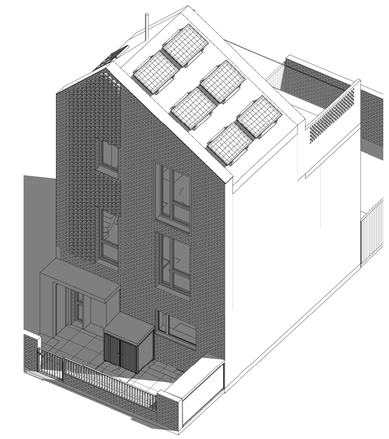


6 / D_033 Type 3a - Visual 1

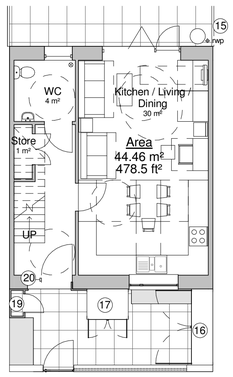

3 / D_033 Type 3a - Ground Floor Plan
1 : 100

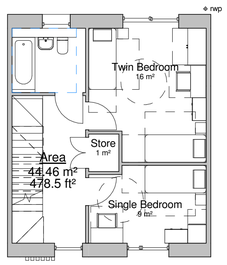


4 / D_033 Type 3a - First Floor Plan
1 : 100

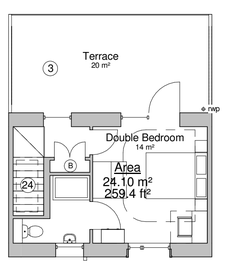

5 / D_033 Type 3a - Second Floor Plan
1 : 100

Number	Note
1	Combination aluminium / timber main window frame. PPC finish. Dark Brown - RAL 8019
2	Combination aluminium / timber feature window frame. Anodized finish. Silver / Grey (to match United Anodisers Ltd Anolok 541 or similar)
3	Paved roof terrace. Light grey
4	Feature pressed aluminium lining to window reveals. Anodized finish to match windows. Silver / Grey to match anodized windows
5	Recessed entrance lined in timber boarding, matching soffit with recessed downlighters. Black stain finish
6	Main facing brickwork. Light buff stock brick
7	Textured brickwork panels with projecting headers, Light buff stock bricks to match main facing brickwork
8	Feature aluminium cladding panels - to projecting entrance canopies. Anodized finish. Silver Grey to match anodized windows and linings. Timber boarding lining to inner face. Black stain finish
9	Brick on edge coping. Light buff stock brick to match main facing brickwork
10	Green roof: Intensive wildflower type
11	Aluminium / timber bi-fold doors. PPC finish. Dark Brown to match main window frames
12	Facing brickwork to garden walls. Medium buff stock brick
13	Steel garden railings. PPC finish. Dark brown to match main window frame colour
14	Glass Balustrade with pressed aluminium handrail. Handrail and uprights PPC finish Silver Grey. RAL 1035 to match feature cladding panel colour
15	Aluminium rainwater downpipes, gutters and hoppers. PPC finish. Dark brown to match main window frames
16	Bike Store clad in feature aluminium cladding panels. Anodized finish. Silver / grey to match entrance canopies. Timber boarded doors. Black stain finish
17	Bin Store – All finishes to match bike stores, but with slatted timber doors.
18	Feature aluminium cladding panels to bay windows. Anodized. Silver / grey to match entrance canopies
19	Meter cupboard. Timber boarded doors to match bike stores. Black stain finish
20	Solid aluminium cladding panel to side of entrance with integrated letter plate. PPC finish. Dark brown to match main window frames
21	Vertical brickwork shadow gap. Light buff stock brick
22	Boiler flue terminal. Black
23	Flush solid timber door paint finished dark brown to match main windows with stainless steel numerals mounted on spacers.
24	Aluminium / timber skylight over stairwell, mechanically opening. PPC finish. Dark brown to match main windows
25	Hit and miss brickwork. Light buff stock brick to match main brickwork
26	Photovoltaic panel face fixed to roof finish
27	Man-made slate roof finish. Dark grey. Smooth finish

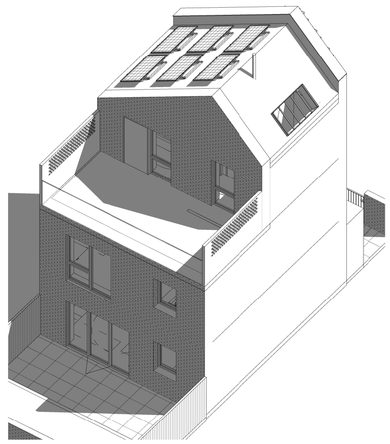

7 / D_033 Type 3a - Visual 2



Drawing Scale 1:100@ A1
1:200@ A3

0 1m 2m 3m 4m 5m

Granville Road
new granville
Londodn Borough Barnet

standard notes

1. Do not scale this drawing.
2. All dimensions must be checked on site and any discrepancies verified with the architect.
3. Unless shown otherwise, all dimensions are to structural surfaces.

THIS IS NOT A CONSTRUCTION DRAWING, IT IS UNSUITABLE FOR THE PURPOSE OF CONSTRUCTION AND MUST ON NO ACCOUNT BE USED AS SUCH.

drawing notes

GIA: 113.02SQM

Plot numbers: 54, 55, 56, 57

B - Boiler position

revisions

P1	16/06/14	Issued for Information
P2	26/06/14	Planning Isuue
P3	14/08/14	Final planning issue
P4	14/11/14	Minor Amendments


date 30/04/14
client Sherry Green Homes
scale 1 : 100 @A1
drawing House Type 3a
drawn CG **checked** SL **drawing number** 2928a · P4 · D_033 **rev** P4

C:\Users\chris.gray.LEVITTBERNSTEIN\Documents\HP13_Type 3 A_chris.gray.rvt


Levitt Bernstein
1 Kingsland Passage
London
E8 2BB

t: 020 7275 7676
f: 020 7275 9348
w: levittbernstein.co.uk
e: post@levittbernstein.co.uk


Levitt Bernstein

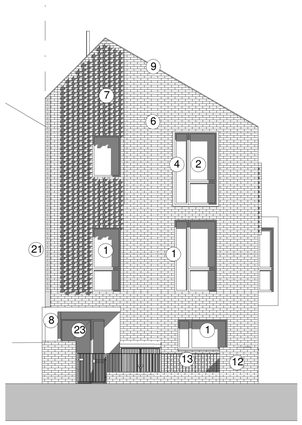


1 / D_034 Type 3b - Front Elevation
1 : 100

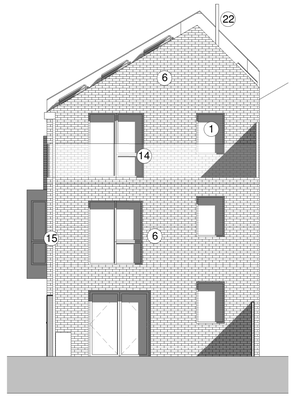


2 / D_034 Type 3b - Rear Elevation
1 : 100

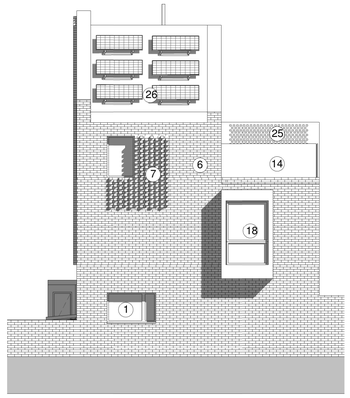


7 / D_034 Type 3b - End Elevation
1 : 100

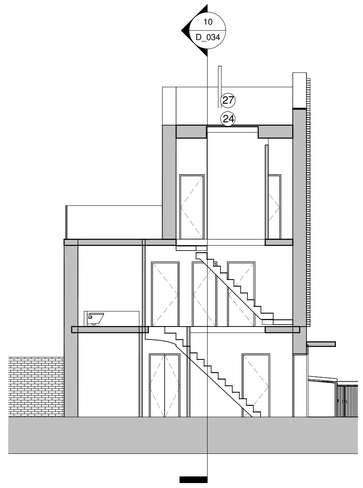


9 / D_034 Type 3b - Long Section
1 : 100

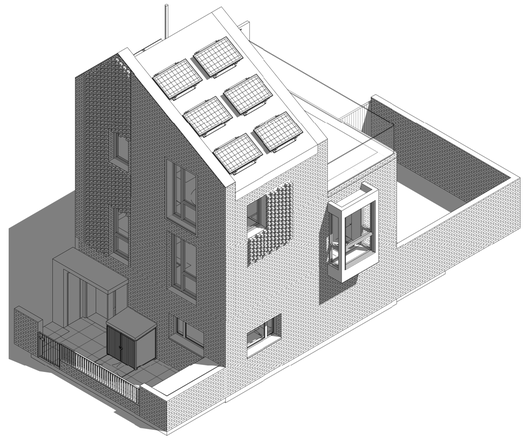


6 / D_034 Type 3b - Visual 1

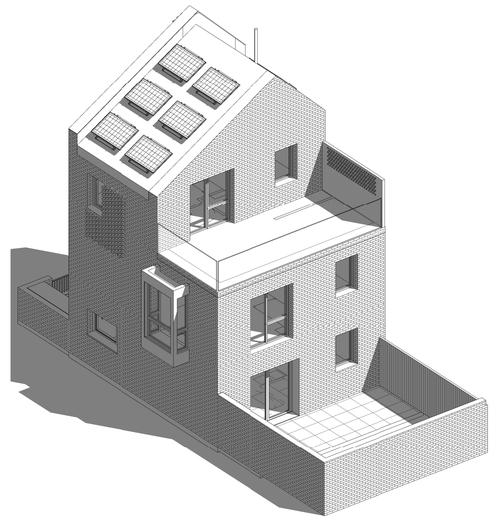


8 / D_034 Type 3b - Visual 2

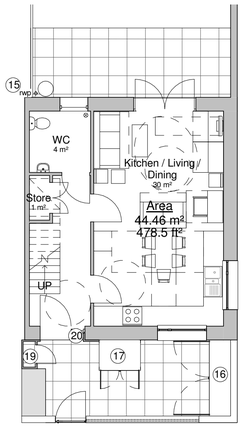


3 / D_034 Type 3b - Ground Floor Plan
1 : 100

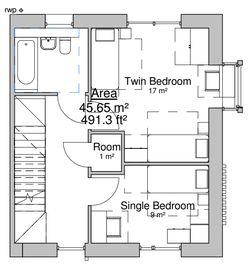

4 / D_034 Type 3b -First Floor Plan
1 : 100

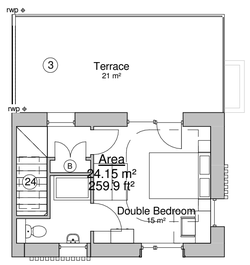


5 / D_034 Type 3b - Second Floor Plan
1 : 100

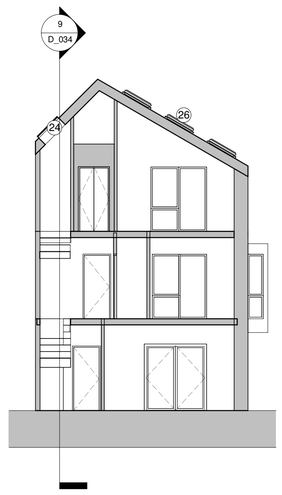

10 / D_034 Type 3b - Short Section
1 : 100

Number	Note
1	Combination aluminium / timber main window frame. PPC finish. Dark Brown - RAL 8019
2	Combination aluminium / timber feature window frame. Anodized finish. Silver / Grey (to match United Anodisers Ltd Anolok 541 or similar)
3	Paved roof terrace. Light grey
4	Feature pressed aluminium lining to window reveals. Anodized finish to match windows. Silver / Grey to match anodized windows
5	Recessed entrance lined in timber boarding, matching soffit with recessed downlighters. Black stain finish
6	Main facing brickwork. Light buff stock brick
7	Textured brickwork panels with projecting headers, Light buff stock bricks to match main facing brickwork
8	Feature aluminium cladding panels - to projecting entrance canopies. Anodized finish. Silver Grey to match anodized windows and linings. Timber boarding lining to inner face. Black stain finish
9	Brick on edge coping. Light buff stock brick to match main facing brickwork
10	Green roof: Intensive wildflower type
11	Aluminium / timber bi-fold doors. PPC finish. Dark Brown to match main window frames
12	Facing brickwork to garden walls. Medium buff stock brick
13	Steel garden railings. PPC finish. Dark brown to match main window frame colour
14	Glass Balustrade with pressed aluminium handrail. Handrail and uprights PPC finish Silver Grey. RAL 1035 to match feature cladding panel colour
15	Aluminium rainwater downpipes, gutters and hoppers. PPC finish. Dark brown to match main window frames
16	Bike Store clad in feature aluminium cladding panels. Anodized finish. Silver / grey to match entrance canopies. Timber boarded doors. Black stain finish
17	Bin Store – All finishes to match bike stores, but with slatted timber doors.
18	Feature aluminium cladding panels to bay windows. Anodized. Silver / grey to match entrance canopies
19	Meter cupboard. Timber boarded doors to match bike stores. Black stain finish
20	Solid aluminium cladding panel to side of entrance with integrated letter plate. PPC finish. Dark brown to match main window frames
21	Vertical brickwork shadow gap. Light buff stock brick
22	Boiler flue terminal. Black
23	Flush solid timber door paint finished dark brown to match main windows with stainless steel numerals mounted on spacers.
24	Aluminium / timber skylight over stairwell, mechanically opening. PPC finish. Dark brown to match main windows
25	Hit and miss brickwork. Light buff stock brick to match main brickwork
26	Photovoltaic panel face fixed to roof finish
27	Man-made slate roof finish. Dark grey. Smooth finish

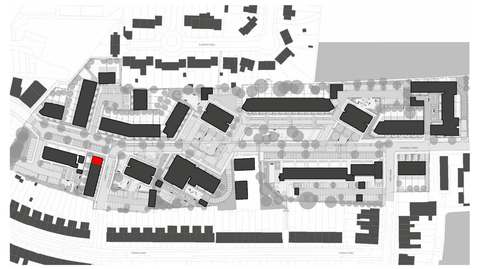

Drawing Scale 1:100@ A1
1:200@ A3

0 1m 2m 3m 4m 5m

Granville Road
new granville
London Borough Barnet

standard notes

1. Do not scale this drawing.
2. All dimensions must be checked on site and any discrepancies verified with the architect.
3. Unless shown otherwise, all dimensions are to structural surfaces.

THIS IS NOT A CONSTRUCTION DRAWING, IT IS UNSUITABLE FOR THE PURPOSE OF CONSTRUCTION AND MUST ON NO ACCOUNT BE USED AS SUCH.

drawing notes

GIA: 114.26SQM

Plot numbers: 58

B - Boiler position

revisions

P1	16.06.14	Issued for Information
P2	26/06/14	Planning Isuue
P3	14/08/14	Final planning issue
P4	14/11/14	Minor Amendments

date 11/04/14

client Sherry Green Homes

scale 1 : 100

drawing House Type 3b

drawn	checked	drawing number	rev
CG	SL	2928a - P4 - D_034	P4

C:\Users\chris.gray.LEVITTBERNSTEIN\Documents\HP13_Type 3 B_chris.gray.rvt

Levitt Bernstein
1 Kingsland Passage
London
E8 2BB

t: 020 7275 7676
f: 020 7275 9348
w: levittbernstein.co.uk
e: post@levittbernstein.co.uk


Levitt Bernstein




4 D_035 Type 4a - Front Elevation
1 : 100




5 D_035 Type 4a - Rear Elevation
1 : 100

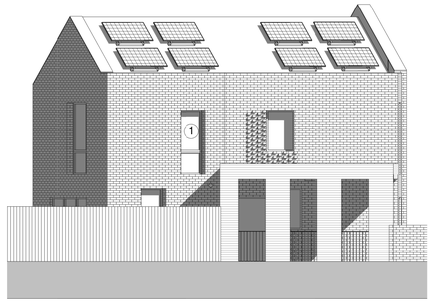


7 D_035 Type 4a - Side elevation
1 : 100

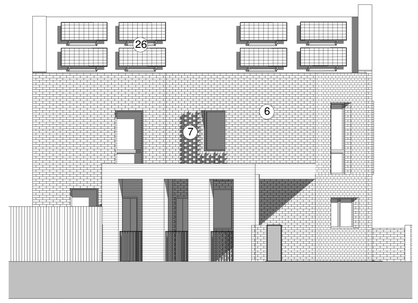


8 D_035 Type 4a - Side elevation 2
1 : 100

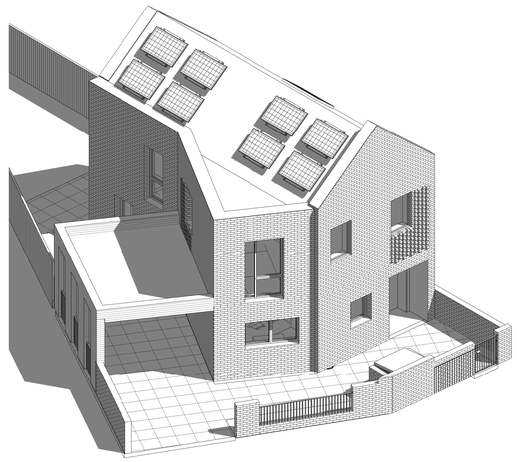


3 D_035 Type 4a 3D Visual 1

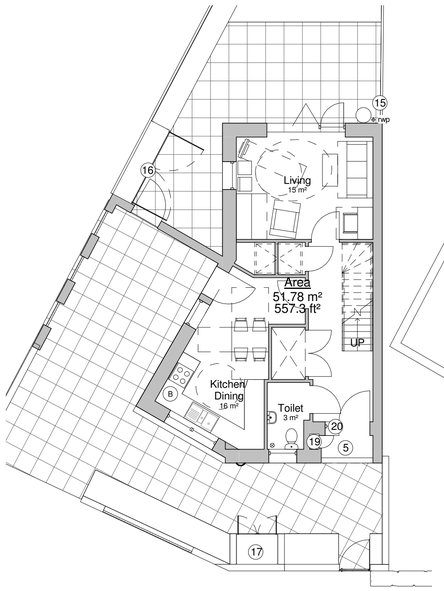

1 D_035 Type 4a - Ground Floor Plan
1 : 100

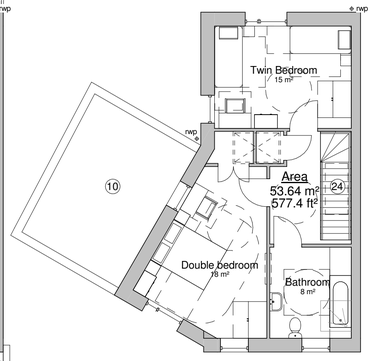

2 D_035 Type 4a - First Floor Plan
1 : 100

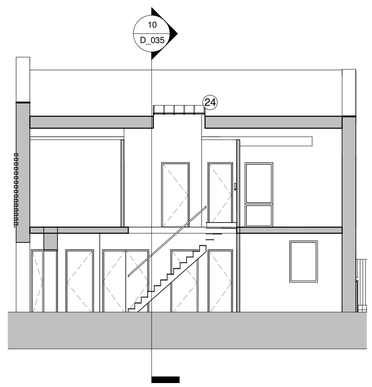


9 D_035 Type 4a - Long Section
1 : 100




10 D_035 Type 4a - Short Section
1 : 100

Number	Note
1	Combination aluminium / timber main window frame. PPC finish. Dark Brown - RAL 8019
2	Combination aluminium / timber feature window frame. Anodized finish. Silver / Grey (to match United Anodisers Ltd Anolok 541 or similar)
3	Paved roof terrace. Light grey
4	Feature pressed alumirium lining to window reveals. Anodized finish to match windows. Silver / Grey to match anodized windows
5	Recessed entrance lined in timber boarding, matching soffit with recessed downlighters. Black stain finish
6	Main facing brickwork. Light buff stock brick
7	Textured brickwork panels with projecting headers, Light buff stock bricks to match main facing brickwork
8	Feature aluminium cladding panels - to projecting entrance canopies. Anodized finish. Silver Grey to match anodized windows and linings. Timber boarding lining to inner face. Black stain finish
9	Brick on edge coping. Light buff stock brick to match main facing brickwork
10	Green roof: Intensive wildflower type
11	Aluminium / timber bi-fold doors. PPC finish. Dark Brown to match main window frames
12	Facing brickwork to garden walls. Medium buff stock brick
13	Steel garden railings. PPC finish. Dark brown to match main window frame colour
14	Glass Balustrade with pressed aluminium handrail. Handrail and uprights PPC finish Silver Grey. RAL 1035 to match feature cladding panel colour
15	Aluminium rainwater downpipes, gutters and hoppers. PPC finish. Dark brown to match main window frames
16	Bike Store clad in feature aluminium cladding panels. Anodized finish. Silver / grey to match entrance canopies. Timber boarded doors. Black stain finish
17	Bin Store – All finishes to match bike stores, but with slatted timber doors.
18	Feature aluminium cladding panels to bay windows. Anodized. Silver / grey to match entrance canopies
19	Meter cupboard. Timber boarded doors to match bike stores. Black stain finish
20	Solid aluminium cladding panel to side of entrance with integrated letter plate. PPC finish. Dark brown to match main window frames
21	Vertical brickwork shadow gap. Light buff stock brick
22	Boiler flue terminal. Black
23	Flush solid timber door paint finished dark brown to match main windows with stainless steel numerals mounted on spacers.
24	Aluminium / timber skylight over stairwell, mechanically opening. PPC finish. Dark brown to match main windows
25	Hit and miss brickwork. Light buff stock brick to match main brickwork
26	Photovoltaic panel face fixed to roof finish
27	Man-made slate roof finish. Dark grey. Smooth finish

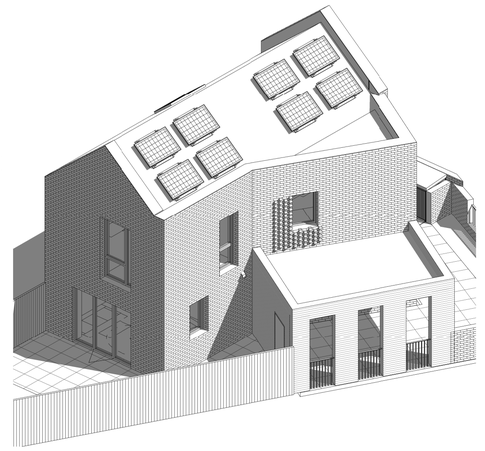

6 D_035 Type 4a 3D Visual 2

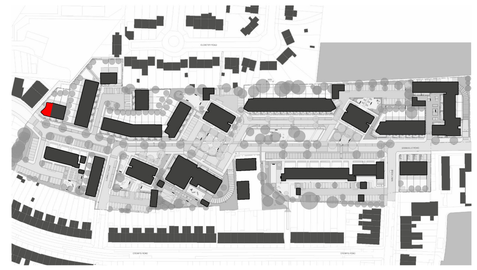

Drawing Scale 1:100@ A1
1:200@ A3
0 1m 2m 3m 4m 5m

Granville Road
new granville
London Borough Barnet

standard notes

1. Do not scale this drawing.
2. All dimensions must be checked on site and any discrepancies verified with the architect.
3. Unless shown otherwise, all dimensions are to structural surfaces.

THIS IS NOT A CONSTRUCTION DRAWING, IT IS UNSUITABLE FOR THE PURPOSE OF CONSTRUCTION AND MUST ON NO ACCOUNT BE USED AS SUCH.

drawing notes

GIA: 105.42 SQM

Plot number: 1

B - Boiler position

revisions

P1	16.06.14	Issued for Information
P2	26/06/14	Planning Isuue
P3	14/08/14	Final planning issue
P4	14/11/14	Minor Amendments

date 10/04/14

client Sherry Green Homes

scale 1 : 100

drawing House Type 4a


drawn	checked	drawing number	rev
CG	SL	2928a · P4 · D_035	P4

C:\Users\chris.gray.LEVITTBERNSTEIN\Documents\HP13_Type 4 A_chris.gray.rvt

Levitt Bernstein
1 Kingsland Passage
London
E8 2BB

t: 020 7275 7676
f: 020 7275 9348
w: levittbernstein.co.uk
e: post@levittbernstein.co.uk


Levitt Bernstein

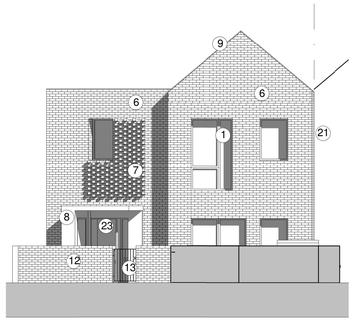


4 / D_036 — Type 4b - Front Elevation
1 : 100




8 / D_036 — Type 4b - Rear elevation
1 : 100

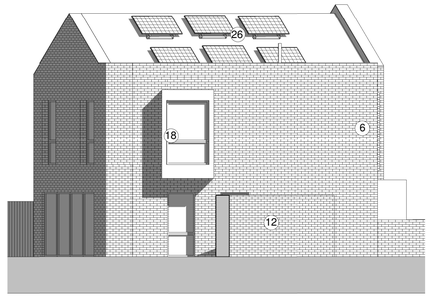


11 / D_036 — Type 4b - Side Elevation
1 : 100

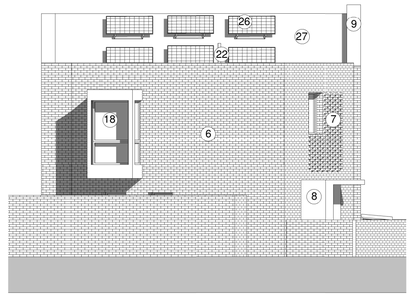


12 / D_036 — Type 4b - Side elevation2
1 : 100

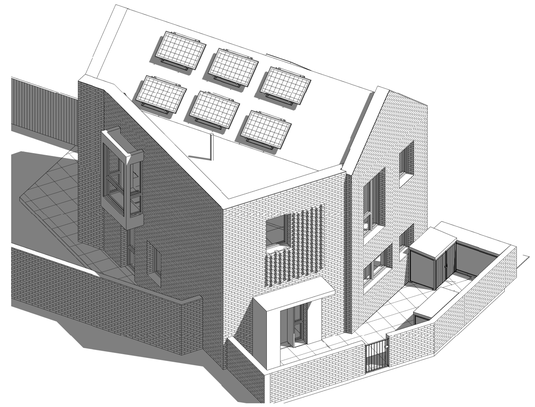


5 / D_036 — Type 4b - Visual 1

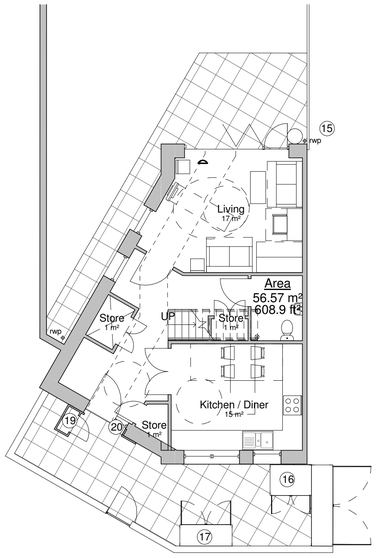


1 / D_036 — Type 4b - Ground Floor
1 : 100

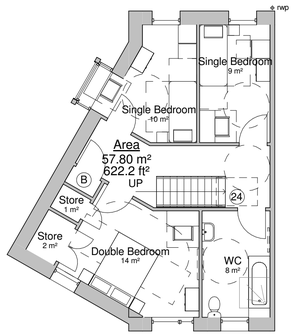

3 / D_036 — Type 4b - First Floor
1 : 100

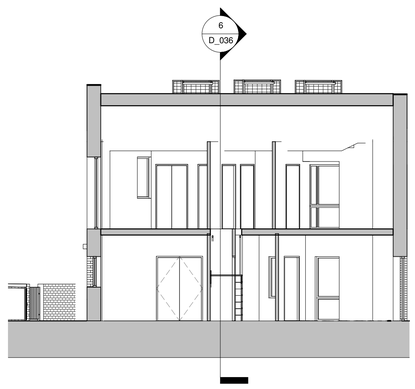


9 / D_036 — Type 4b -Long Section
1 : 100

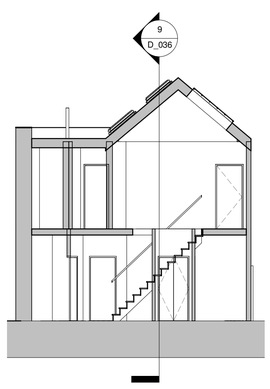

6 / D_036 — Type 4b -Short Section
1 : 100

Number	Note
1	Combination aluminium / timber main window frame. PPC finish. Dark Brown - RAL 8019
2	Combination aluminium / timber feature window frame. Anodized finish. Silver / Grey (to match United Anodisers Ltd Anolok 541 or similar)
3	Paved roof terrace. Light grey
4	Feature pressed aluminium lining to window reveals. Anodized finish to match windows. Silver / Grey to match anodized windows
5	Recessed entrance lined in timber boarding, matching soffit with recessed downlighters. Black stain finish
6	Main facing brickwork. Light buff stock brick
7	Textured brickwork panels with projecting headers, Light buff stock bricks to match main facing brickwork
8	Feature aluminium cladding panels - to projecting entrance canopies. Anodized finish. Silver Grey to match anodized windows and linings. Timber boarding lining to inner face. Black stain finish
9	Brick on edge coping. Light buff stock brick to match main facing brickwork
10	Green roof: Intensive wildflower type
11	Aluminium / timber bi-fold doors. PPC finish. Dark Brown to match main window frames
12	Facing brickwork to garden walls. Medium buff stock brick
13	Steel garden railings. PPC finish. Dark brown to match main window frame colour
14	Glass Balustrade with pressed aluminium handrail. Handrail and uprights PPC finish Silver Grey. RAL 1035 to match feature cladding panel colour
15	Aluminium rainwater downpipes, gutters and hoppers. PPC finish. Dark brown to match main window frames
16	Bike Store clad in feature aluminium cladding panels. Anodized finish. Silver / grey to match entrance canopies. Timber boarded doors. Black stain finish
17	Bin Store – All finishes to match bike stores, but with slatted timber doors.
18	Feature aluminium cladding panels to bay windows. Anodized. Silver / grey to match entrance canopies
19	Meter cupboard. Timber boarded doors to match bike stores. Black stain finish
20	Solid aluminium cladding panel to side of entrance with integrated letter plate. PPC finish. Dark brown to match main window frames
21	Vertical brickwork shadow gap. Light buff stock brick
22	Boiler flue terminal. Black
23	Flush solid timber door paint finished dark brown to match main windows with stainless steel numerals mounted on spacers.
24	Aluminium / timber skylight over stairwell, mechanically opening. PPC finish. Dark brown to match main windows
25	Hit and miss brickwork. Light buff stock brick to match main brickwork
26	Photovoltaic panel face fixed to roof finish
27	Man-made slate roof finish. Dark grey. Smooth finish

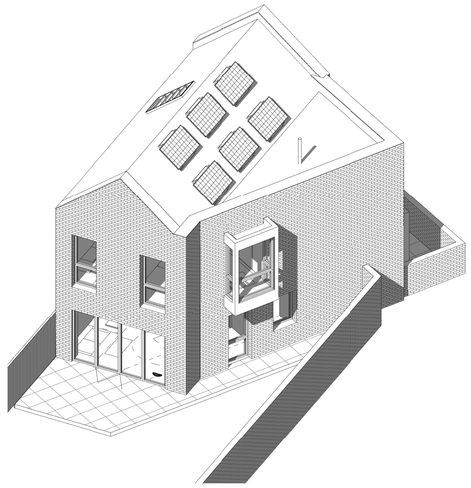

10 / D_036 — Type 4b - Visual 2



Drawing Scale 1:100@ A1
1:200@ A3

0 1m 2m 3m 4m 5m

Granville Road
new granville
London Borough Barnet

standard notes

1. Do not scale this drawing.
2. All dimensions must be checked on site and any discrepancies verified with the architect.
3. Unless shown otherwise, all dimensions are to structural surfaces.

THIS IS NOT A CONSTRUCTION DRAWING, IT IS UNSUITABLE FOR THE PURPOSE OF CONSTRUCTION AND MUST ON NO ACCOUNT BE USED AS SUCH.

drawing notes

GIA: 114.37SQM

Plot numbers: 30

B - Boiler position

revisions

P1	16/06/14	Issued for Information
P2	26/06/14	Planning Isuue
P3	14/08/14	Final planning issue
P4	14/11/14	Minor Amendments


date 10/04/14
client Sherry Green Homes
scale 1 : 100
drawing House Type 4b
drawn CG **checked** SL **drawing number** 2928a - P4 - D_036 **rev** P4

C:\Users\chris.gray.LEVITTBERNSTEIN\Documents\HP13_Type 4 B_chris.gray.rvt


Levitt Bernstein
1 Kingsland Passage
London
E8 2BB

t: 020 7275 7676
f: 020 7275 9348
w: levittbernstein.co.uk
e: post@levittbernstein.co.uk


Levitt Bernstein

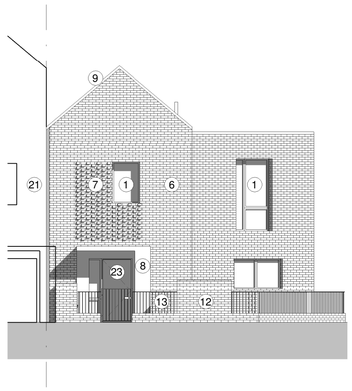


3 / D_037 Type 4c - Front Elevation
1 : 100

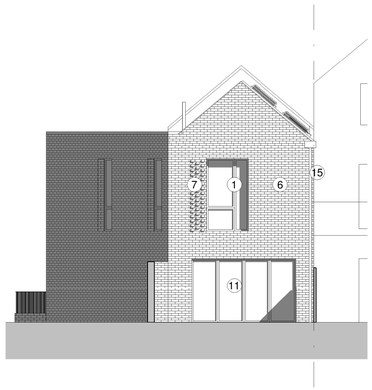


4 / D_037 Type 4c - Rear Elevation
1 : 100

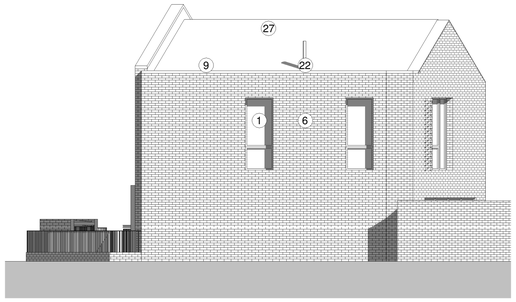


5 / D_037 Type 4c - Side Elevation
1 : 100

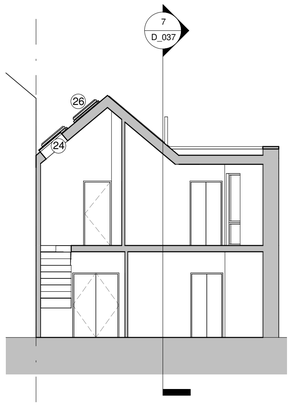


6 / D_037 Type 4c - Cross section
1 : 100

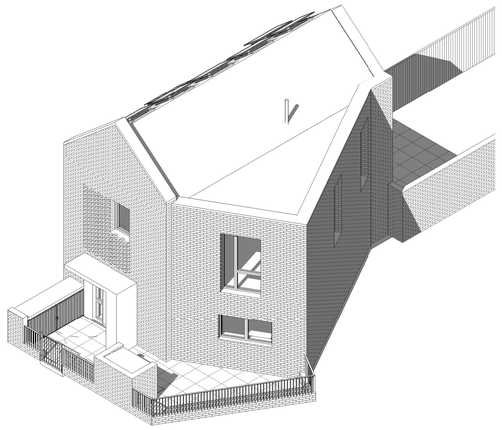


8 / D_037 Type 4c - Visual 1

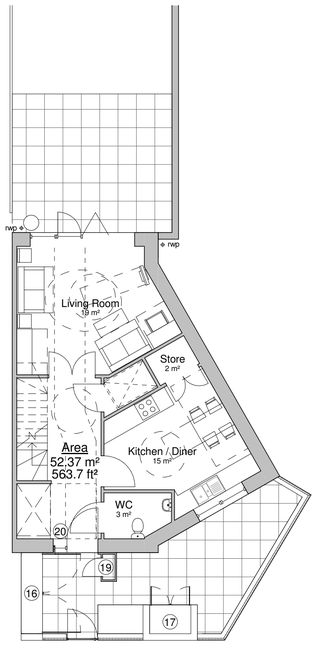

1 / D_037 Type 4c - Ground Floor Plan
1 : 100

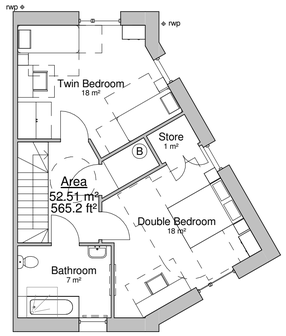


2 / D_037 Type 4c - First Floor Plan
1 : 100

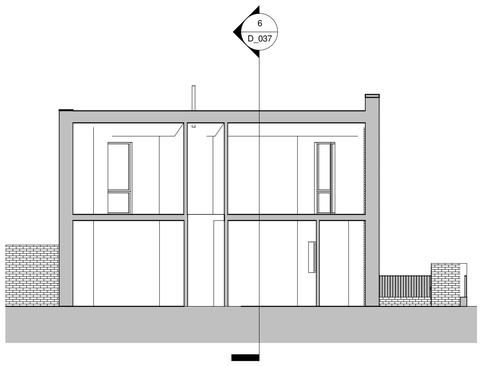

7 / D_037 Type 4c - Long Section
1 : 100

Number	Note
1	Combination aluminium / timber main window frame. PPC finish. Dark Brown - RAL 8019
2	Combination aluminium / timber feature window frame. Anodized finish. Silver / Grey (to match United Anodisers Ltd Anolok 541 or similar)
3	Paved roof terrace. Light grey
4	Feature pressed aluminium lining to window reveals. Anodized finish to match windows. Silver / Grey to match anodized windows
5	Recessed entrance lined in timber boarding, matching soffit with recessed downlighters. Black stain finish
6	Main facing brickwork. Light buff stock brick
7	Textured brickwork panels with projecting headers, Light buff stock bricks to match main facing brickwork
8	Feature aluminium cladding panels - to projecting entrance canopies. Anodized finish. Silver Grey to match anodized windows and linings. Timber boarding lining to inner face. Black stain finish
9	Brick on edge coping. Light buff stock brick to match main facing brickwork
10	Green roof: Intensive wildflower type
11	Aluminium / timber bi-fold doors. PPC finish. Dark Brown to match main window frames
12	Facing brickwork to garden walls. Medium buff stock brick
13	Steel garden railings. PPC finish. Dark brown to match main window frame colour
14	Glass Balustrade with pressed aluminium handrail. Handrail and uprights PPC finish Silver Grey. RAL 1035 to match feature cladding panel colour
15	Aluminium rainwater downpipes, gutters and hoppers. PPC finish. Dark brown to match main window frames
16	Bike Store clad in feature aluminium cladding panels. Anodized finish. Silver / grey to match entrance canopies. Timber boarded doors. Black stain finish
17	Bin Store – All finishes to match bike stores, but with slatted timber doors.
18	Feature aluminium cladding panels to bay windows. Anodized. Silver / grey to match entrance canopies
19	Meter cupboard. Timber boarded doors to match bike stores. Black stain finish
20	Solid aluminium cladding panel to side of entrance with integrated letter plate. PPC finish. Dark brown to match main window frames
21	Vertical brickwork shadow gap. Light buff stock brick
22	Boiler flue terminal. Black
23	Flush solid timber door paint finished dark brown to match main windows with stainless steel numerals mounted on spacers.
24	Aluminium / timber skylight over stairwell, mechanically opening. PPC finish. Dark brown to match main windows
25	Hit and miss brickwork. Light buff stock brick to match main brickwork
26	Photovoltaic panel face fixed to roof finish
27	Man-made slate roof finish. Dark grey. Smooth finish

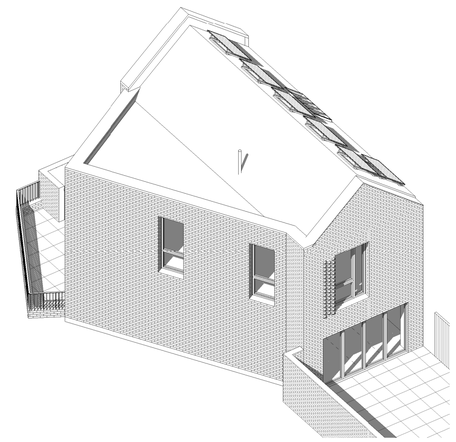

9 / D_037 Type 4c - Visual 2



Drawing Scale 1:100@ A1
1:200@ A3
0 1m 2m 3m 4m 5m

Granville Road
new granville
London Borough Barnet

standard notes

1. Do not scale this drawing.
2. All dimensions must be checked on site and any discrepancies verified with the architect.
3. Unless shown otherwise, all dimensions are to structural surfaces.

THIS IS NOT A CONSTRUCTION DRAWING, IT IS UNSUITABLE FOR THE PURPOSE OF CONSTRUCTION AND MUST ON NO ACCOUNT BE USED AS SUCH.

drawing notes

GIA 104.88 SQM

Plot number 42

B - Boiler position

revisions

P1	16/06/14	Issued for Information
P2	26/06/14	Planning Issue
P3	14/08/14	Final planning issue
P4	14/11/14	Minor Amendments


date 10/04/14
client New Granville LLP
scale 1 : 100
drawing House Type 4c
drawn CG **checked** SL **drawing number** 2928a - P4 - D_037 **rev** P4

C:\Users\chris.gray.LEVITTBERNSTEIN\Documents\HP13_Type 4 C_chris.gray.rvt

Levitt Bernstein
1 Kingsland Passage
London
E8 2BB

t: 020 7275 7676
f: 020 7275 9348
w: levittbernstein.co.uk
e: post@levittbernstein.co.uk


Levitt Bernstein

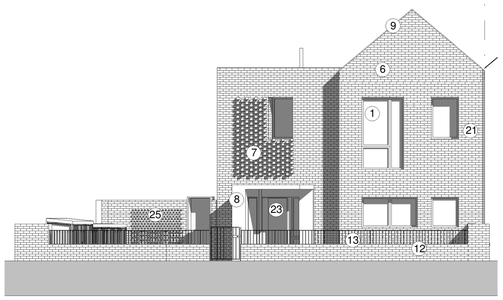


4 / D - 038 Type 4d - Front Elevation 1 : 100




8 / D - 038 Type 4d - Rear elevation 1 : 100

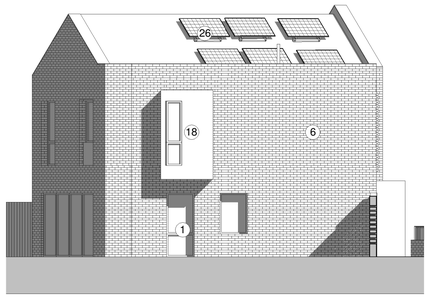


11 / D - 038 Type 4d - Side Elevation 1 : 100

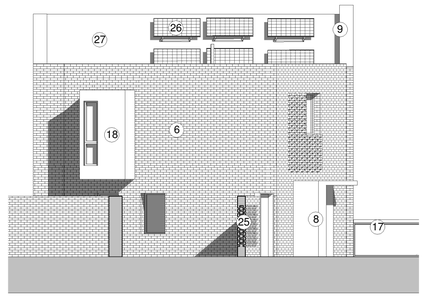


12 / D - 038 Type 4d - Side elevation2 1 : 100

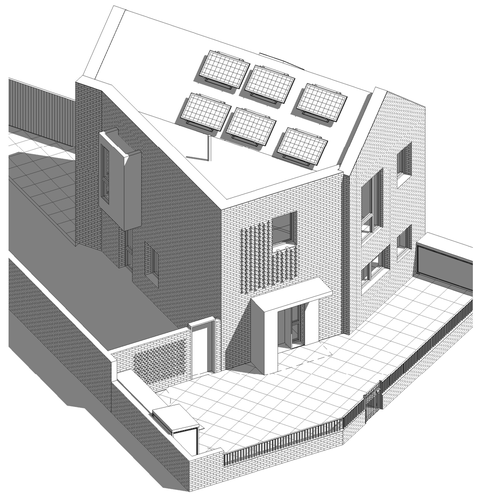


5 / D - 038 Type 4d - Visual 1

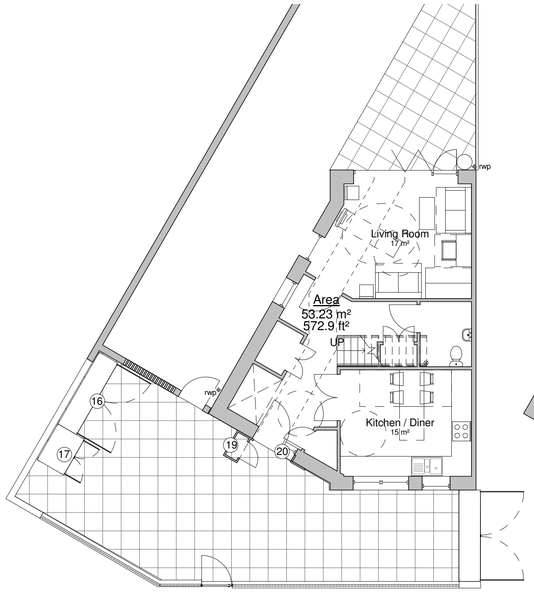


1 / D - 038 Type 4d - Ground Floor 1 : 100

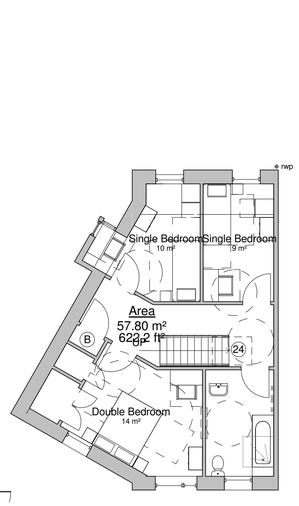

3 / D - 038 Type 4d - First Floor 1 : 100

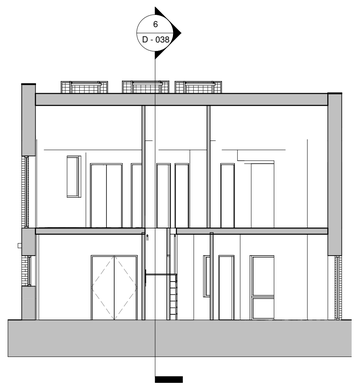


9 / D - 038 Long Section 1 : 100

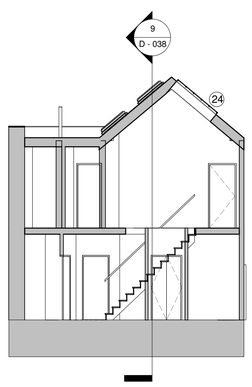


6 / D - 038 Short Section 1 : 100

Number	Note
1	Combination aluminium / timber main window frame. PPC finish. Dark Brown - RAL 8019
2	Combination aluminium / timber feature window frame. Anodized finish. Silver / Grey (to match United Anodisers Ltd Anolok 541 or similar)
3	Paved roof terrace. Light grey
4	Feature pressed aluminium lining to window reveals. Anodized finish to match windows. Silver / Grey to match anodized windows
5	Recessed entrance lined in timber boarding, matching soffit with recessed downlighters. Black stain finish
6	Main facing brickwork. Light buff stock brick
7	Textured brickwork panels with projecting headers, Light buff stock bricks to match main facing brickwork
8	Feature aluminium cladding panels - to projecting entrance canopies. Anodized finish. Silver Grey to match anodized windows and linings. Timber boarding lining to inner face. Black stain finish
9	Brick on edge coping. Light buff stock brick to match main facing brickwork
10	Green roofs Intensive wildflower type
11	Aluminium / timber bi-fold doors. PPC finish. Dark Brown to match main window frames
12	Facing brickwork to garden walls. Medium buff stock brick
13	Steel garden railings. PPC finish. Dark brown to match main window frame colour
14	Glass Balustrade with pressed aluminium handrail. Handrail and uprights PPC finish Silver Grey. RAL 1035 to match feature cladding panel colour
15	Aluminium rainwater downpipes, gutters and hoppers. PPC finish. Dark brown to match main window frames
16	Bike Store clad in feature aluminium cladding panels. Anodized finish. Silver / grey to match entrance canopies. Timber boarded doors. Black stain finish
17	Bin Store – All finishes to match bike stores, but with slatted timber doors.
18	Feature aluminium cladding panels to bay windows. Anodized. Silver / grey to match entrance canopies
19	Meter cupboard. Timber boarded doors to match bike stores. Black stain finish
20	Solid aluminium cladding panel to side of entrance with integrated letter plate. PPC finish. Dark brown to match main window frames
21	Vertical brickwork shadow gap. Light buff stock brick
22	Boiler flue terminal. Black
23	Flush solid timber door paint finished dark brown to match main windows with stainless steel numerals mounted on spacers.
24	Aluminium / timber skylight over stairwell, mechanically opening. PPC finish. Dark brown to match main windows
25	Hit and miss brickwork. Light buff stock brick to match main brickwork
26	Photovoltaic panel face fixed to roof finish
27	Man-made slate roof finish. Dark grey. Smooth finish

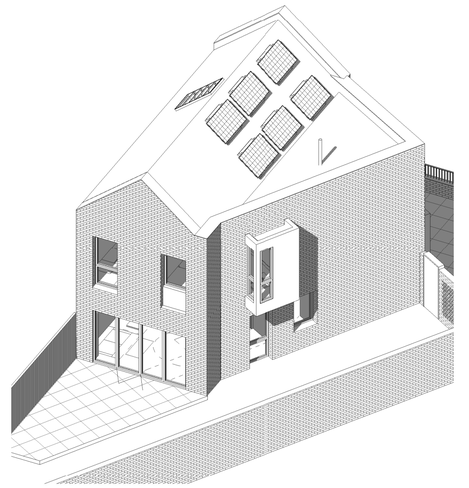

10 / D - 038 Type 4d - Visual 2

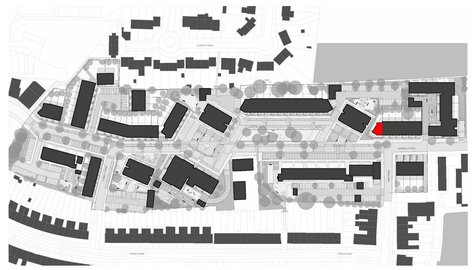

Drawing Scale 1:100@ A1
1:200@ A3

0 1m 2m 3m 4m 5m

standard notes

1. Do not scale this drawing.
2. All dimensions must be checked on site and any discrepancies verified with the architect.
3. Unless shown otherwise, all dimensions are to structural surfaces.

THIS IS NOT A CONSTRUCTION DRAWING, IT IS UNSUITABLE FOR THE PURPOSE OF CONSTRUCTION AND MUST ON NO ACCOUNT BE USED AS SUCH.

drawing notes

GIA: 111.03SQM

Plot numbers: 43

B - Boiler position

revisions

P1	26/06/14	Planning Issue
P2	14/08/14	Final planning issue
P3	14/11/14	Minor Amendments

Granville Road
new granville

London Borough Barnet

date 10/04/14

client Sherry Green Homes

scale 1 : 100

drawing House Type 4d


drawn CG **checked** SL **drawing number** 2928a · P3 · D - 038 **rev** P3

C:\Users\chris.gray.LEVITTBERNSTEIN\Documents\HP13_Type 4 D_chris.gray.rvt


Levitt Bernstein
1 Kingsland Passage
London
E8 2BB

t: 020 7275 7676
f: 020 7275 9348
w: levittbernstein.co.uk
e: post@levittbernstein.co.uk


Levitt Bernstein

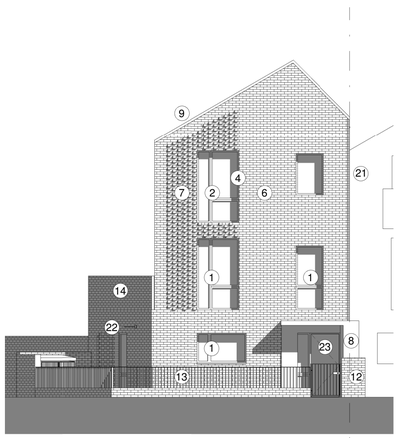


4 / D_039 Type 5a - Front Elevation
1 : 100

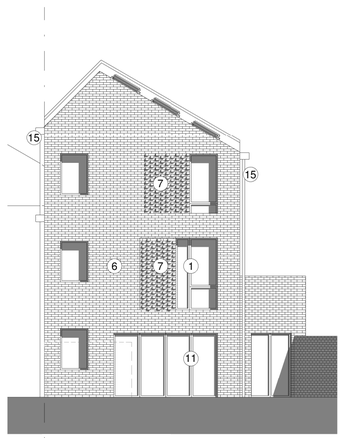


5 / D_039 Type 5a - Rear Elevation
1 : 100

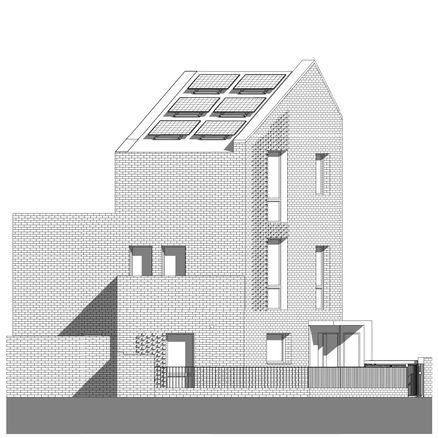


10 / D_039 Side Elevation
1 : 100

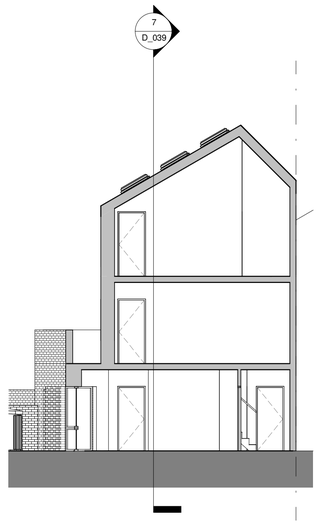


6 / D_039 Type 5a - Section A-A
1 : 100

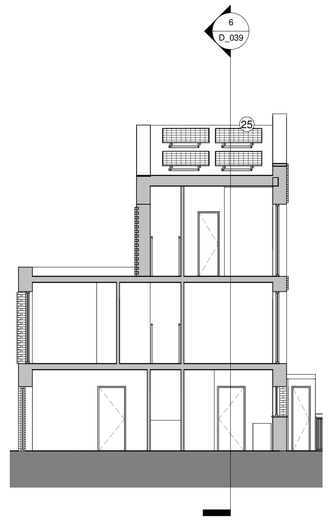


7 / D_039 Type 5a - Section B-B
1 : 100

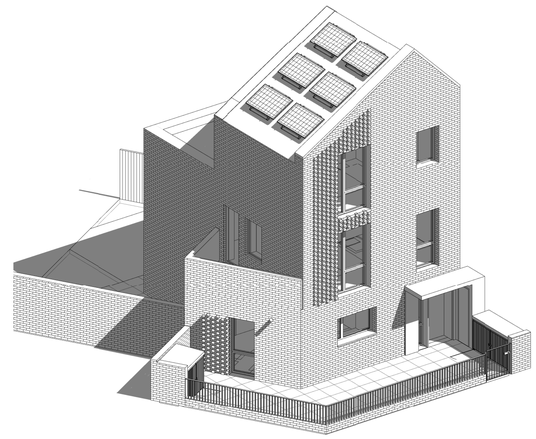


8 / D_039 Type 5a - Visual 1

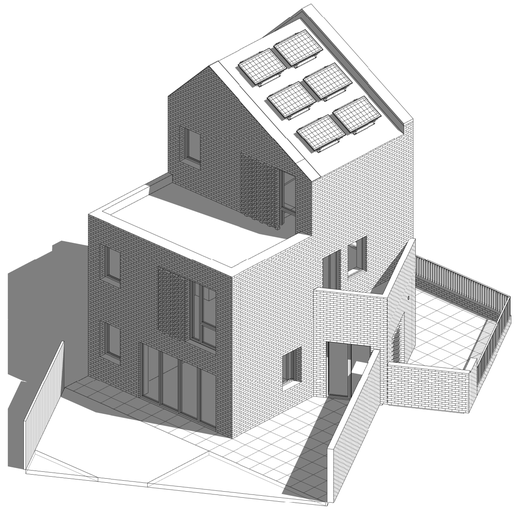


9 / D_039 Type 5a - Visual 2

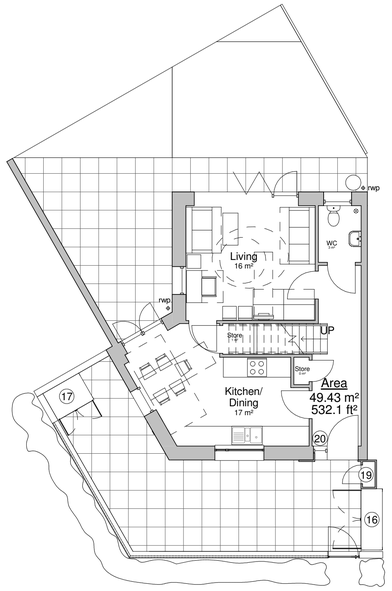

1 / D_039 Type 5a - Ground Floor Plan
1 : 100

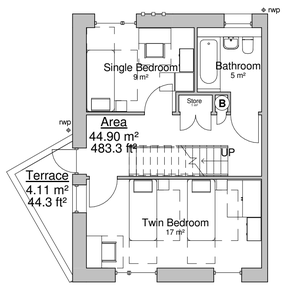

2 / D_039 Type 5a - First Floor Plan
1 : 100

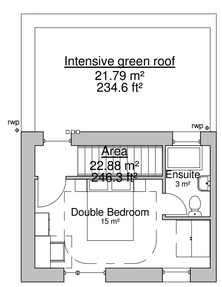

3 / D_039 Type 5a - Second Floor Plan
1 : 100

Number	Note
1	Combination aluminium / timber main window frame. PPC finish. Dark Brown - RAL 8019
2	Combination aluminium / timber feature window frame. Anodized finish. Silver / Grey (to match United Anodisers Ltd Anolok 541 or similar)
3	Paved roof terrace. Light grey
4	Feature pressed aluminium lining to window reveals. Anodized finish to match windows. Silver / Grey to match anodized windows
5	Recessed entrance lined in timber boarding, matching soffit with recessed downlighters. Black stain finish
6	Main facing brickwork. Light buff stock brick
7	Textured brickwork panels with projecting headers, Light buff stock bricks to match main facing brickwork
8	Feature aluminium cladding panels - to projecting entrance canopies. Anodized finish. Silver Grey to match anodized windows and linings. Timber boarding lining to inner face. Black stain finish
9	Brick on edge coping. Light buff stock brick to match main facing brickwork
10	Green roof: Intensive wildflower type
11	Aluminium / timber bi-fold doors. PPC finish. Dark Brown to match main window frames
12	Facing brickwork to garden walls. Medium buff stock brick
13	Steel garden railings. PPC finish. Dark brown to match main window frame colour
14	Glass Balustrade with pressed aluminium handrail. Handrail and uprights PPC finish Silver Grey. RAL 1035 to match feature cladding panel colour
15	Aluminium rainwater downpipes, gutters and hoppers. PPC finish. Dark brown to match main window frames
16	Bike Store clad in feature aluminium cladding panels. Anodized finish. Silver / grey to match entrance canopies. Timber boarded doors. Black stain finish
17	Bin Store – All finishes to match bike stores, but with slatted timber doors.
18	Feature aluminium cladding panels to bay windows. Anodized. Silver / grey to match entrance canopies
19	Meter cupboard. Timber boarded doors to match bike stores. Black stain finish
20	Solid aluminium cladding panel to side of entrance with integrated letter plate. PPC finish. Dark brown to match main window frames
21	Vertical brickwork shadow gap. Light buff stock brick
22	Boiler flue terminal. Black
23	Flush solid timber door paint finished dark brown to match main windows with stainless steel numerals mounted on spacers.
24	Aluminium / timber skylight over stairwell, mechanically opening. PPC finish. Dark brown to match main windows
25	Hit and miss brickwork. Light buff stock brick to match main brickwork
26	Photovoltaic panel face fixed to roof finish
27	Man-made slate roof finish. Dark grey. Smooth finish



Drawing Scale 1:100@ A1
1:200@ A3

0 1m 2m 3m 4m 5m

standard notes

1. Do not scale this drawing.
2. All dimensions must be checked on site and any discrepancies verified with the architect.
3. Unless shown otherwise, all dimensions are to structural surfaces.

THIS IS NOT A CONSTRUCTION DRAWING, IT IS UNSUITABLE FOR THE PURPOSE OF CONSTRUCTION AND MUST ON NO ACCOUNT BE USED AS SUCH.

drawing notes

GIA 116.71 SQM

Plot number 25

B - Boiler position

revisions

P1	16/06/14	Issued for Information
P2	26/06/14	Planning Issue
P3	14/08/14	Final planning issue
P4	14/11/14	Minor Amendments

Granville Road
new granville

London Borough Barnet

date 30/04/14

client Sherry Green Homes

scale 1 : 100 @A1

drawing House Type 5a


drawn CG **checked** SL **drawing number** 2928a - P4 - D_039 **rev** P4


C:\Users\chris.gray.LEVITTBERNSTEIN\Documents\HP13_Type 5 A_chris.gray.rvt

Levitt Bernstein
1 Kingsland Passage
London
E8 2BB

t: 020 7275 7676
f: 020 7275 9348
w: levittbernstein.co.uk
e: post@levittbernstein.co.uk

Levitt Bernstein

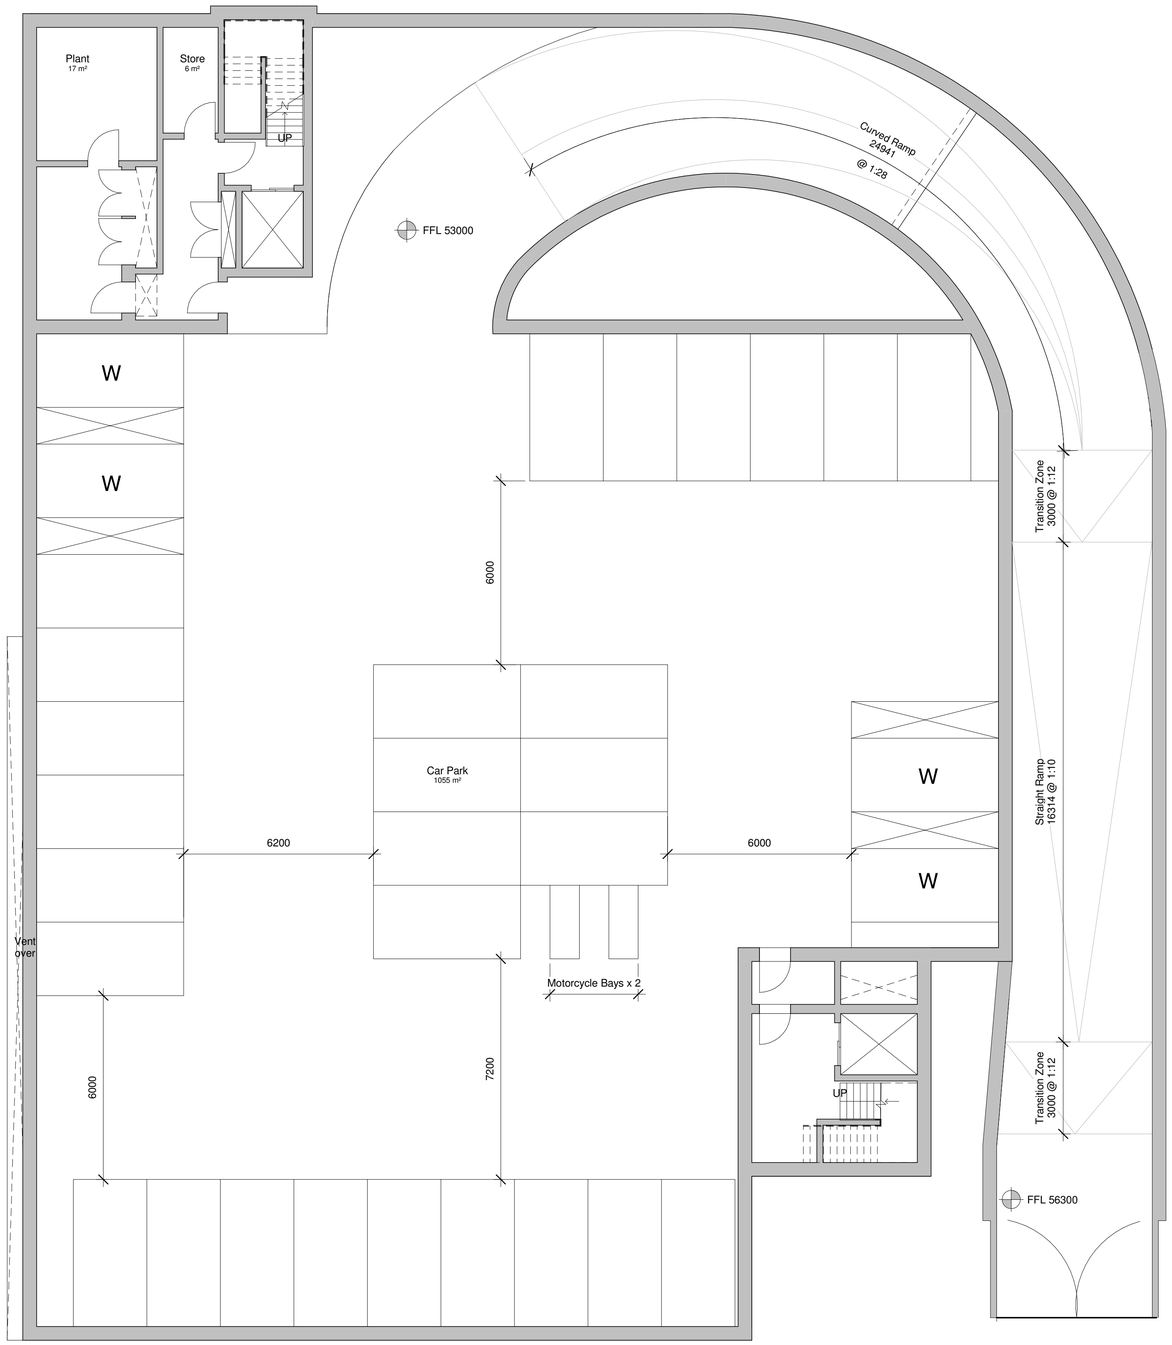

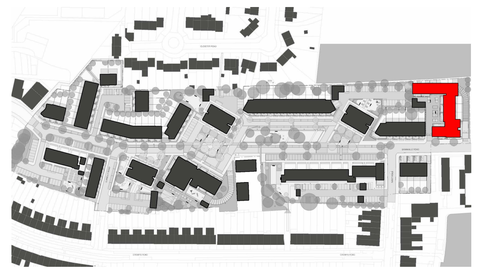

Granville Road
new granville

London Borough Barnet

standard notes

1. Do not scale this drawing.
2. All dimensions must be checked on site and any discrepancies verified with the architect.
3. Unless shown otherwise, all dimensions are to structural surfaces.

THIS IS NOT A CONSTRUCTION DRAWING, IT IS UNSUITABLE FOR THE PURPOSE OF CONSTRUCTION AND MUST ON NO ACCOUNT BE USED AS SUCH.

drawing notes

revisions

16/06/14 - P1 - Issued for Information
26/06/14 - P2 - Planning issue
14/08/14 - P3 - Final planning issue
14/11/14 - P4 - Minor Amendments
17/12/14 - P5 - Further Amendments

date 10/10/13

client New Granville LLP

scale 1 : 100 @A1

drawing Block A Basement Plan


drawn DL **checked** SL **drawing number** 2928A - P5 - D_040 **rev** P5

C:\Users\chris.gray.LEVITTBERNSTEIN\Documents\2928A_GRANVILLE_MASTER_r13_chris.gray.rvt

Levitt Bernstein
1 Kingsland Passage
London
E8 2BB

t: 020 7275 7676
f: 020 7275 9348
w: levittbernstein.co.uk
e: post@levittbernstein.co.uk

Levitt Bernstein

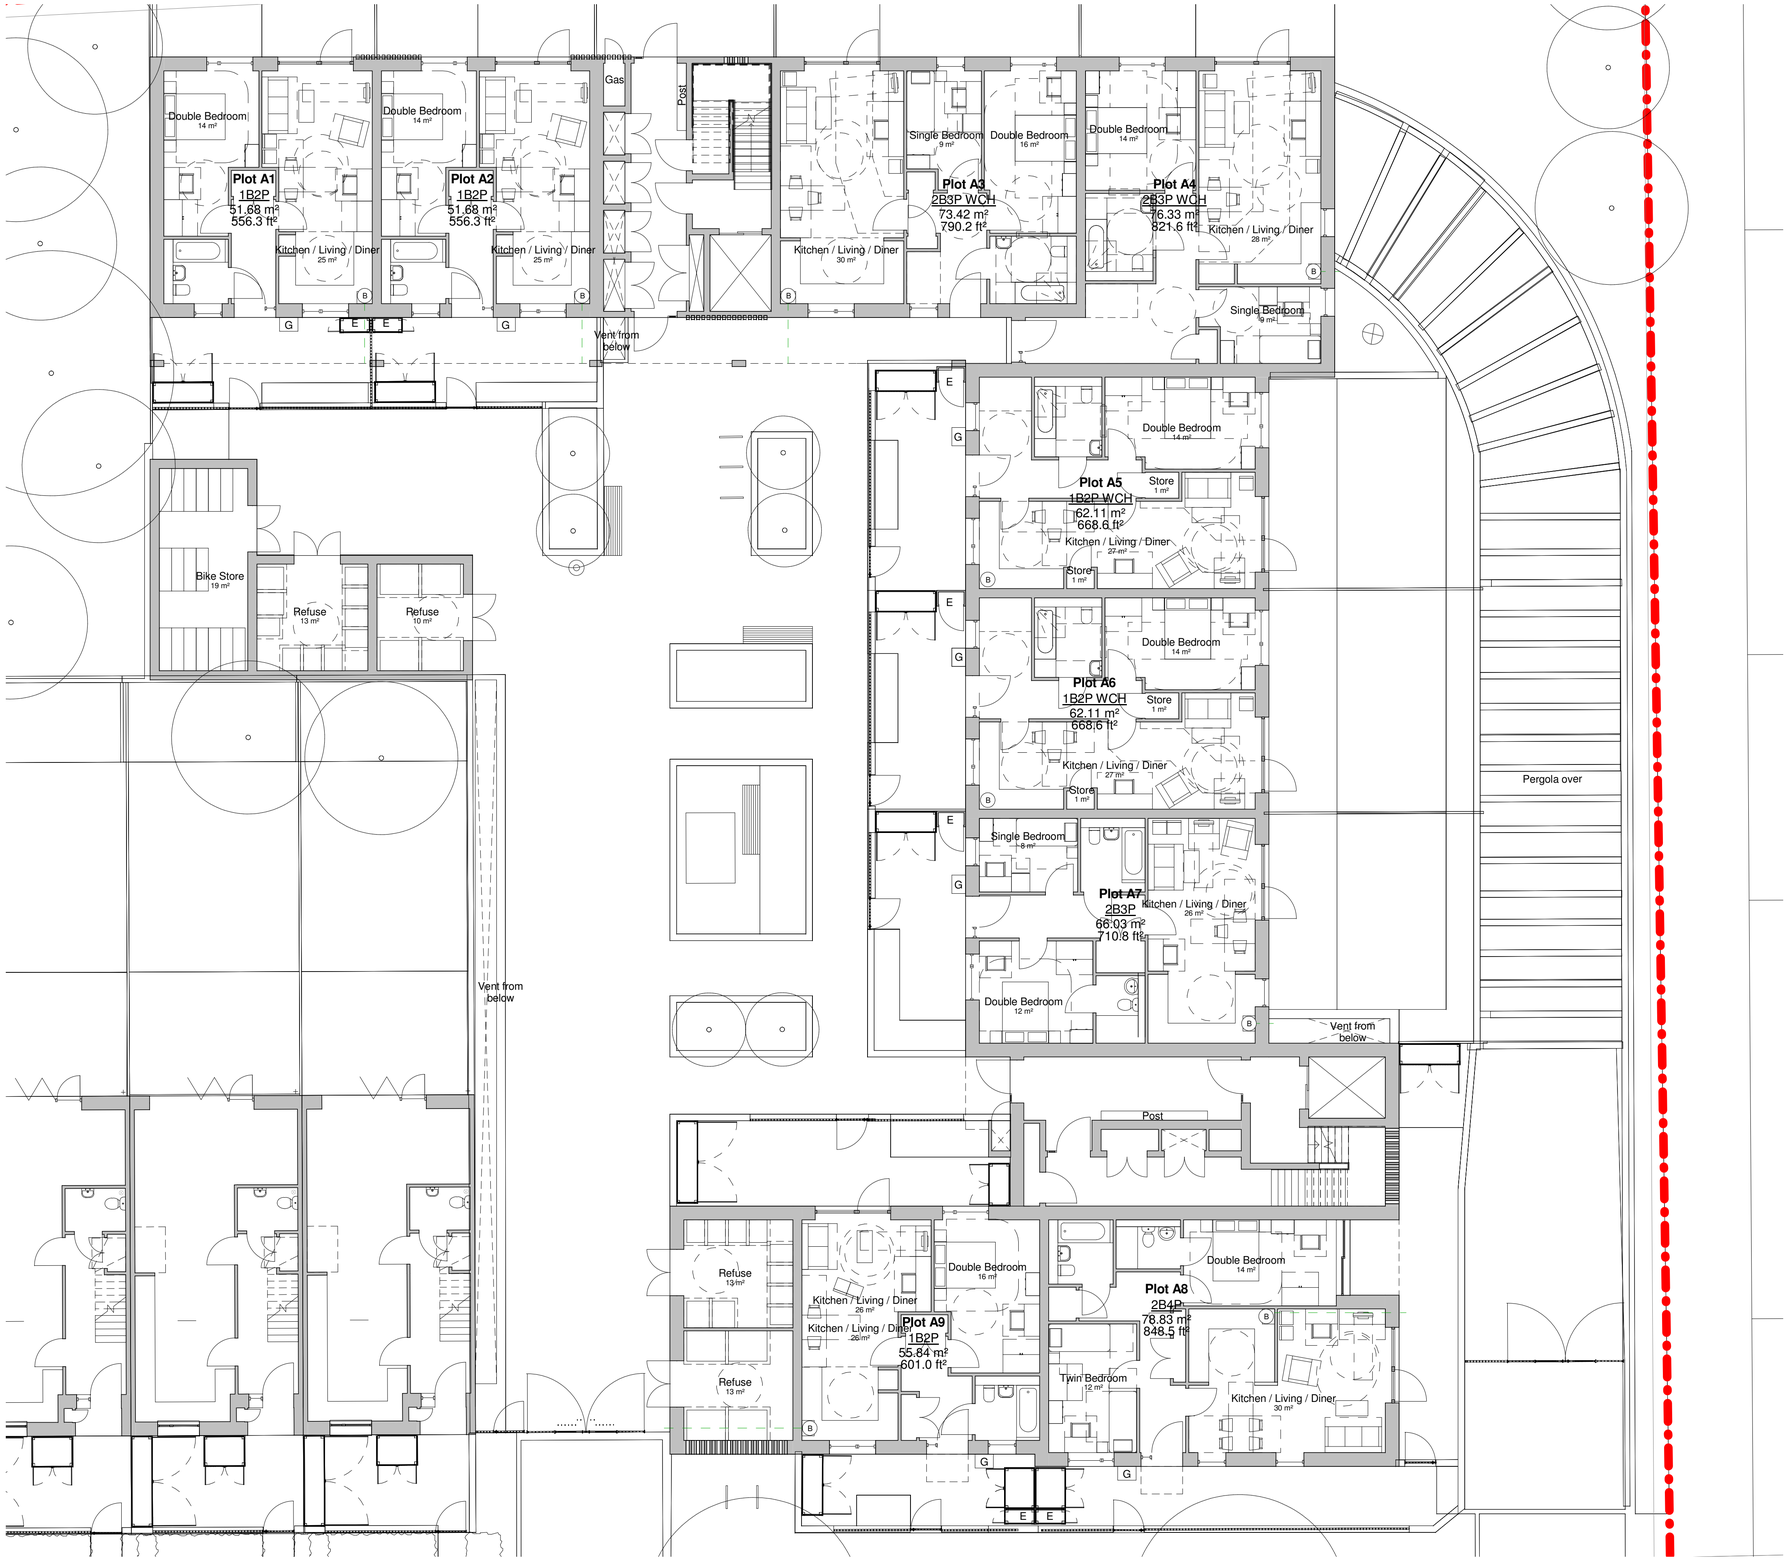

1 / D_041 Block A - Ground Floor Plan
1 : 100

Drawing Scale 1:100 @ A1
1:200 @ A3



Granville Road
new granville

London Borough Barnet

standard notes

1. Do not scale this drawing.
2. All dimensions must be checked on site and any discrepancies verified with the architect.
3. Unless shown otherwise, all dimensions are to structural surfaces.

THIS IS NOT A CONSTRUCTION DRAWING, IT IS UNSUITABLE FOR THE PURPOSE OF CONSTRUCTION AND MUST ON NO ACCOUNT BE USED AS SUCH.

drawing notes

B - Boiler position

revisions

16/06/14 - P1 - Issued for Information
26/06/14 - P2 - Planning Issue
14/08/14 - P3 - Final planning Issue
14/11/14 - P4 - Minor Amendments

date 30/04/14

client New Granville LLP

scale 1 : 100 @A1

drawing Block A - Ground Floor

drawn CG **checked** SL **drawing number** 2928A - P4 - D_041 **rev** P4

C:\Users\chris.gray.LEVITTBERNSTEIN\Documents\2928A_GRANVILLE_MASTER_r13_chris.gray.rvt

Levitt Bernstein
1 Kingsland Passage
London
E8 2BB

t: 020 7275 7676
f: 020 7275 9348
w: levittbernstein.co.uk
e: post@levittbernstein.co.uk

Levitt Bernstein



1 / D_042 Block A - First - Third Floor Plan
1 : 100



Drawing Scale 1:100 @ A1
1:200 @ A3

Granville Road
new granville
London Borough Barnet

standard notes

1. Do not scale this drawing.
2. All dimensions must be checked on site and any discrepancies verified with the architect.
3. Unless shown otherwise, all dimensions are to structural surfaces.

THIS IS NOT A CONSTRUCTION DRAWING, IT IS UNSUITABLE FOR THE PURPOSE OF CONSTRUCTION AND MUST ON NO ACCOUNT BE USED AS SUCH.

drawing notes

B - Boiler position

revisions

16/06/14 - P1 - Issued for Information
26/06/14 - P2 - Planning Issue
14/08/14 - P3 - Final planning Issue
14/11/14 - P4 - Minor Amendments


date 26/04/14
client New Granville LLP
scale 1 : 100 @A1
drawing Block A - First-Third Floor
drawn CG
checked SL
drawing number 2928A - P4 - D_042
rev P4


Levitt Bernstein
1 Kingsland Passage
London
E8 2BB

t: 020 7275 7676
f: 020 7275 9348
w: levittbernstein.co.uk
e: post@levittbernstein.co.uk

Levitt Bernstein

C:\Users\chris.gray.LEVITTBERNSTEIN\Documents\2928A_GRANVILLE_MASTER_r13_chris.gray.rvt

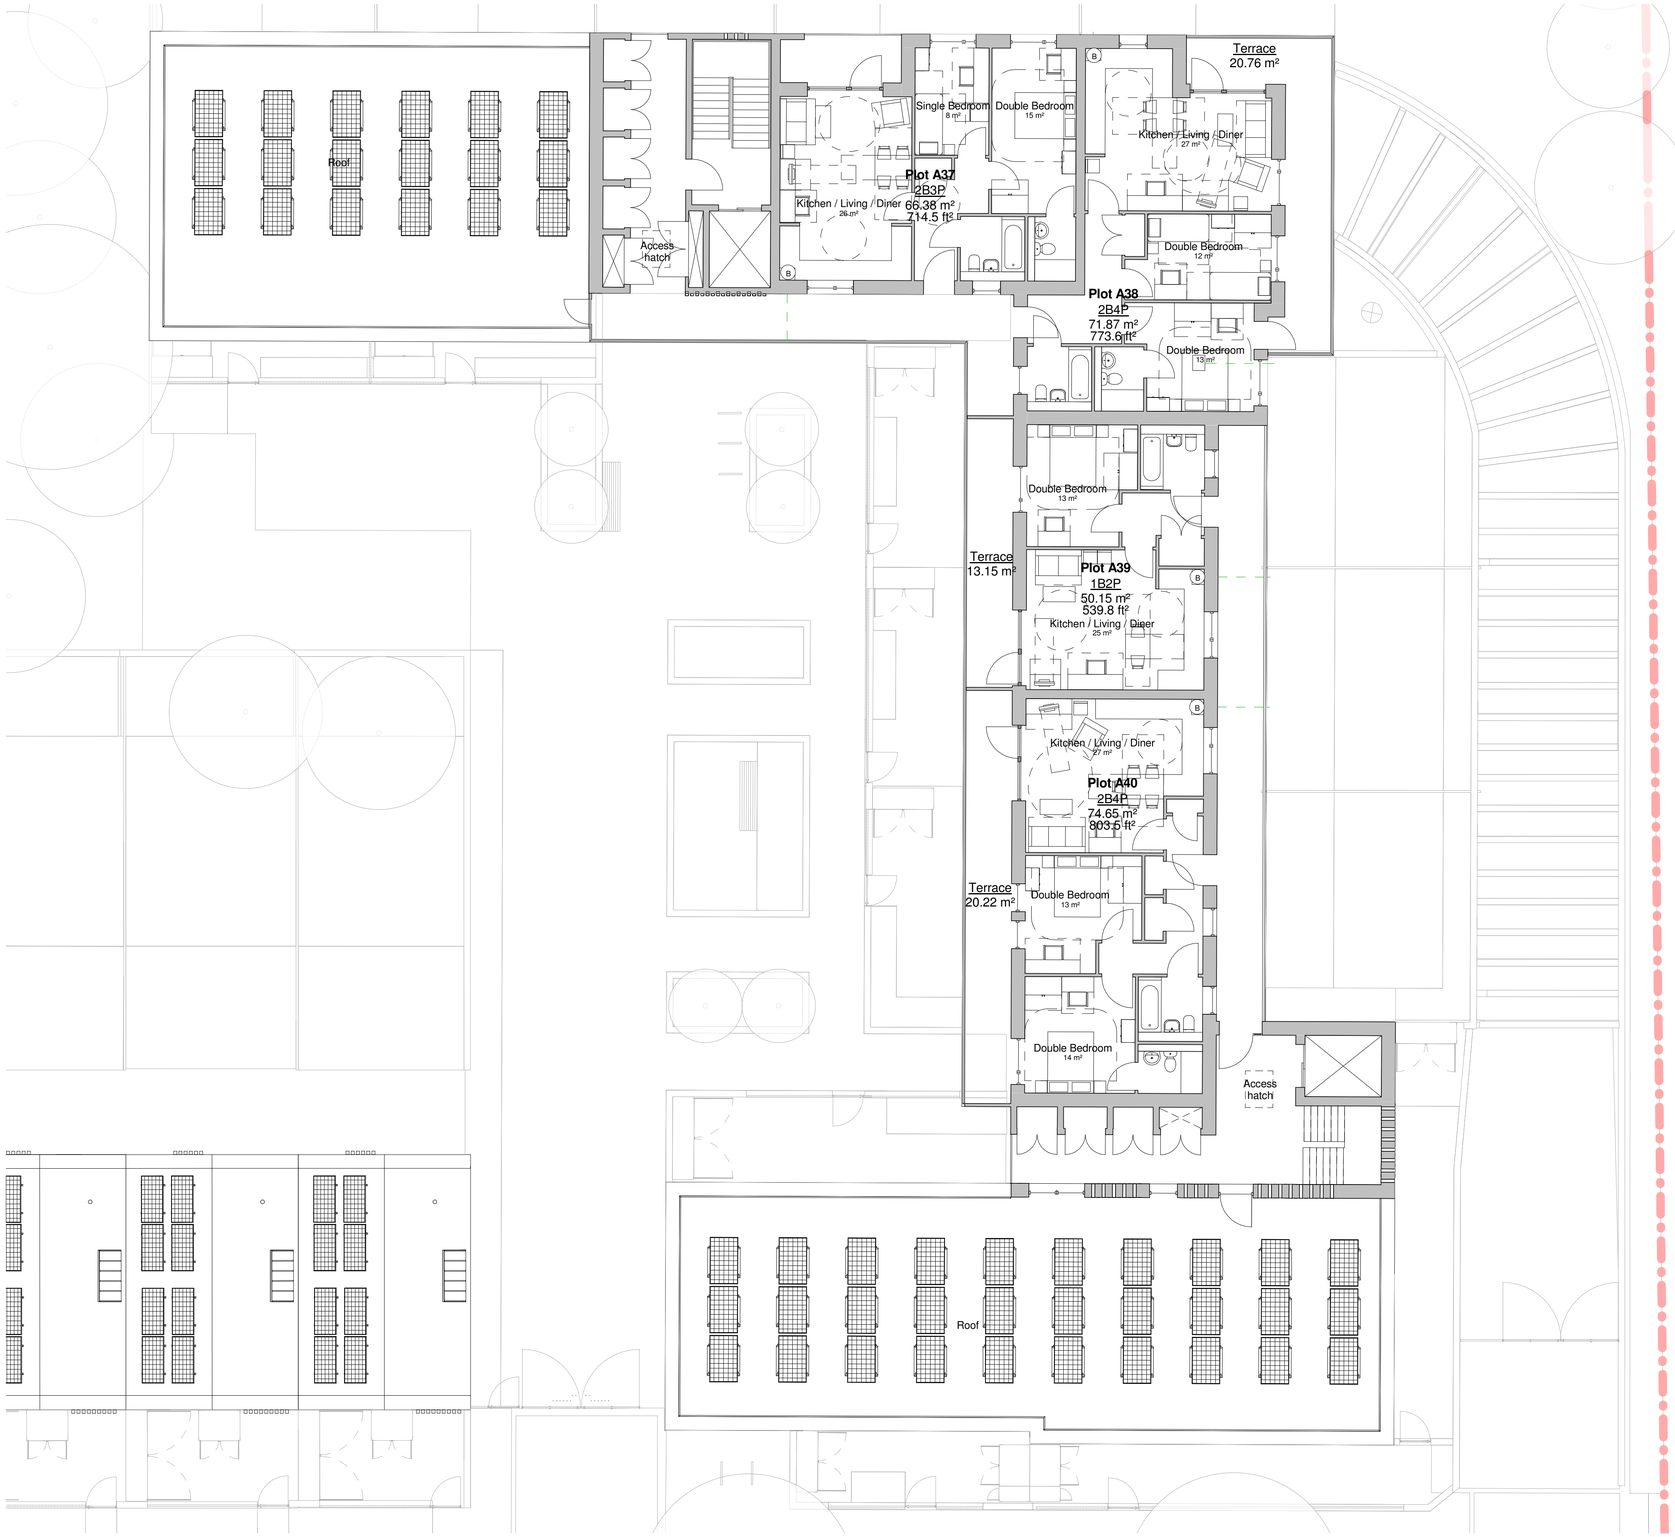

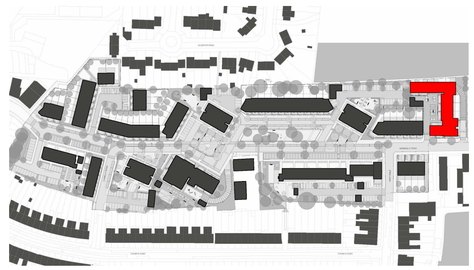

0 1m 2m 3m 4m 5m

1 D_043

Block A - Fourth Floor Plan

1 : 100

Drawing Scale 1:100 @ A1
1:200 @ A3

standard notes

1. Do not scale this drawing.
2. All dimensions must be checked on site and any discrepancies verified with the architect.
3. Unless shown otherwise, all dimensions are to structural surfaces.

THIS IS NOT A CONSTRUCTION DRAWING, IT IS UNSUITABLE FOR THE PURPOSE OF CONSTRUCTION AND MUST ON NO ACCOUNT BE USED AS SUCH.

drawing notes

B - Boiler position

revisions

16/06/14 - P1 - Issued for Information
26/06/14 - P2 - Planning Issue
14/08/14 - P3 - Final planning Issue
14/11/14 - P4 - Minor Amendments

Granville Road new granville

London Borough Barnet

date 30/04/14

client New Granville LLP

scale 1 : 100 @A1

drawing Block A - Fourth Floor

drawn CG **checked** SL **drawing number** 2928A - P4 - D_043 **rev** P4

Levitt Bernstein
1 Kingsland Passage
London
E8 2BB

t: 020 7275 7676
f: 020 7275 9348
w: levittbernstein.co.uk
e: post@levittbernstein.co.uk

Levitt Bernstein

C:\Users\chris.gray.LEVITTBERNSTEIN\Documents\2928A_GRANVILLE_MASTER_r13_chris.gray.rvt

Roof

Access hatch

Roof over deck

Roof over deck

Access hatch

Roof



0 1m 2m 3m 4m 5m

1 / D_044

Block A - Fifth Floor/ Roof Plan

1 : 100

Drawing Scale 1:100 @ A1
1:200 @ A3

standard notes

1. Do not scale this drawing.
2. All dimensions must be checked on site and any discrepancies verified with the architect.
3. Unless shown otherwise, all dimensions are to structural surfaces.

THIS IS NOT A CONSTRUCTION DRAWING, IT IS UNSUITABLE FOR THE PURPOSE OF CONSTRUCTION AND MUST ON NO ACCOUNT BE USED AS SUCH.

drawing notes

revisions

16/06/14 - P1 - Issued for Information
26/06/14 - P2 - Planning Issue
14/08/14 - P3 - Final planning Issue
14/11/14 - P4 - Minor Amendments

Granville Road new granville

London Borough Barnet

date 06/24/14

client New Granville LLP

scale 1 : 100

drawing Block A - Roof Plan

drawn CG **checked** SL **drawing number** 2928A - P4 - D_044 **rev** P4

C:\Users\chris.gray.LEVITTBERNSTEIN\Documents\2928A_GRANVILLE_MASTER_r15_chris.gray.rvt

Levitt Bernstein
1 Kingsland Passage
London
E8 2BB


t: 020 7275 7676
f: 020 7275 9348
w: levittbernstein.co.uk
e: post@levittbernstein.co.uk

Levitt Bernstein




1
D_045

Block A - East Elevation
1 : 200

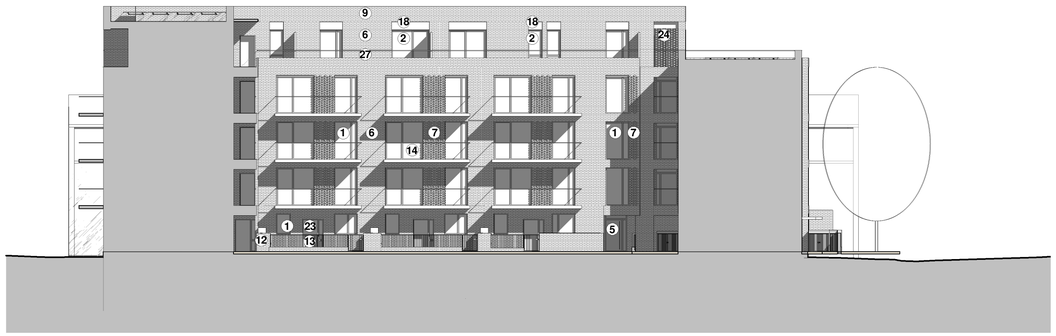

Block A - South Courtyard Elevation
3
D_045
1 : 200

Number	Note
1	Combination aluminium / timber main window frame. PPC finish. Dark Brown - RAL 8019
2	Combination aluminium / timber feature window frame. Anodized finish. Silver / Grey (to match United Anodisers Ltd Anolok 541 or similar)
3	Paved / tiled roof terrace and access balconies. Grey
4	Feature pressed aluminium lining to window reveals. Anodized finish to match windows. Silver / Grey to match anodized windows
5	Recessed entrance lobby lined in timber boarding, matching soffit with recessed downlighters. Black stain finish
6	Main facing brickwork. Light buff stock brick
7	Textured brickwork panels with projecting headers, Light buff stock bricks to match main facing brickwork
8	Feature aluminium cladding panels - to projecting entrance canopies. Anodized finish. Silver Grey to match anodized windows and linings. Timber boarding lining to inner face. Black stain finish
9	Brick on edge coping. Light buff stock brick to match main facing brickwork
10	Green roof: Intensive wildflower type
11	Aluminium / timber bi-fold doors. PPC finish. Dark Brown to match main window frames
12	Facing brickwork to garden walls. Medium buff stock brick
13	Steel garden railings. PPC finish. Dark brown to match main wirdow frame colour
14	Glass Balustrade with pressed aluminium handrail. Handrail and uprights PPC finish Silver Grey. RAL 1035 to match feature cladding panels
15	Aluminium rainwater downpipes, gutters and hoppers. PPC finish. Dark brown to match main window frames
16	Bike Store clad in feature aluminium cladding panels. Anodized finish. Silver / grey to match entrance canopies. Timber boarded doors. Black stain finish
17	Bin store – All finishes to match bike stores, but with slatted timber doors.
18	Feature aluminium cladding over panels to windows. Anodized finish. Silver / grey to match entrance canopies
19	Gas meter cupboard
20	Solid aluminium cladding panel to side of entrance with integrated letter plate. PPC finish. Dark brown to match main window frames
21	Gas meter cupboard
22	Boiler flue terminal. Black
23	Stainless steel numerals mounted on spacers on front doors
24	Aluminium / timber skylight over stairwell, mechanically opening. PPC finish. Dark brown to match main windows
24	Hit and miss brickwork. Light buff stock brick to match main brickwork
25	Dry riser inlet panel
26	Aluminium post boxes . PPC finish. silver / grey. RAL 1035 to match feature cladding panel colour
27	Dwarf wall with PPC aluminium railing to provide guarding colour to match silver / grey bay window
28	Photovoltaic panel mounted on sub-frame with sedum type green roof below
29	Timber decking to balcony floor. Unfinished
30	Aluminium curtain walling doors/windows to cores only. PPC finish. Dark brown to match main windows

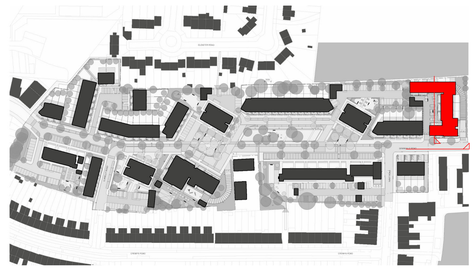

0 2m 4m 6m 8m 10m

Drawing Scale 1:100 @ A1
1:200 @ A3

Granville Road
new granville
London Borough Barnet

standard notes

1. Do not scale this drawing.
2. All dimensions must be checked on site and any discrepancies verified with the architect.
3. Unless shown otherwise, all dimensions are to structural surfaces.

THIS IS NOT A CONSTRUCTION DRAWING, IT IS UNSUITABLE FOR THE PURPOSE OF CONSTRUCTION AND MUST ON NO ACCOUNT BE USED AS SUCH.

drawing notes

revisions

16/06/14 - P1 - Issued for Information
26/06/14 - P2 - Planning Issue
14/08/14 - P3 - Final planning Issue
14/11/14 - P4 - Minor Amendments


date 09/19/13
client New Granville LLP
scale 1 : 200 @A1
drawing Block A - Elevations 1
drawn CG **checked** SL **drawing number** 2928A - P4 - D_045 **rev** P4

C:\Users\chris.gray.LEVITTBERNSTEIN\Documents\2928A_GRANVILLE_MASTER_r13_chris.gray.rvt

Levitt Bernstein
1 Kingsland Passage
London
E8 2BB

t: 020 7275 7676
f: 020 7275 9348
w: levittbernstein.co.uk
e: post@levittbernstein.co.uk

Levitt Bernstein

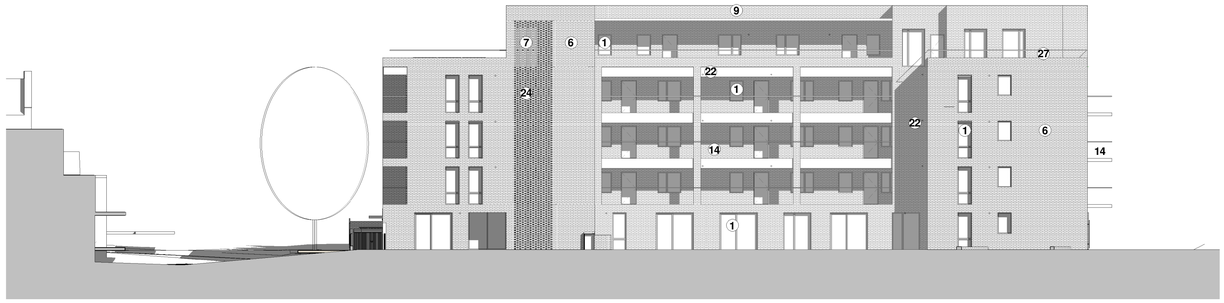

1
D_046

Block A - North Elevation
1 : 200



2
D_046

Block A - South Elevation
1 : 200

Number	Note
1	Combination aluminium / timber main window frame. PPC finish. Dark Brown - RAL 8019
2	Combination aluminium / timber feature window frame. Anodized finish. Silver / Grey (to match United Anodisers Ltd Anolok 541 or similar)
3	Paved / tiled roof terrace and access balconies. Grey
4	Feature pressed aluminium lining to window reveals. Anodized finish to match windows. Silver / Grey to match anodized windows
5	Recessed entrance lobby lined in timber boarding, matching soffit with recessed downlighters. Black stain finish
6	Main facing brickwork. Light buff stock brick
7	Textured brickwork panels with projecting headers, Light buff stock bricks to match main facing brickwork
8	Feature aluminium cladding panels - to projecting entrance canopies. Anodized finish. Silver Grey to match anodized windows and linings. Timber boarding lining to inner face. Black stain finish
9	Brick on edge coping. Light buff stock brick to match main facing brickwork
10	Green roof: Intensive wildflower type
11	Aluminium / timber bi-fold doors. PPC finish. Dark Brown to match main window frames
12	Facing brickwork to garden walls. Medium buff stock brick
13	Steel garden railings. PPC finish. Dark brown to match main wirdow frame colour
14	Glass Balustrade with pressed aluminium handrail. Handrail and uprights PPC finish Silver Grey. RAL 1035 to match feature cladding panels
15	Aluminium rainwater downpipes, gutters and hoppers. PPC finish. Dark brown to match main window frames
16	Bike Store clad in feature aluminium cladding panels. Anodized finish. Silver / grey to match entrance canopies. Timber boarded doors. Black stain finish
17	Bin store – All finishes to match bike stores, but with slatted timber doors.
18	Feature aluminium cladding over panels to windows. Anodized finish. Silver / grey to match entrance canopies
19	Gas meter cupboard
20	Solid aluminium cladding panel to side of entrance with integrated letter plate. PPC finish. Dark brown to match main window frames
21	Gas meter cupboard
22	Boiler flue terminal. Black
23	Stainless steel numerals mounted on spacers on front doors
24	Aluminium / timber skylight over stairwell, mechanically opening. PPC finish. Dark brown to match main windows
24	Hit and miss brickwork. Light buff stock brick to match main brickwork
25	Dry riser inlet panel
26	Aluminium post boxes . PPC finish. silver / grey. RAL 1035 to match feature cladding panel colour
27	Dwarf wall with PPC aluminium railing to provide guarding colour to match silver / grey bay window
28	Photovoltaic panel mounted on sub-frame with sedum type green roof below
29	Timber decking to balcony floor. Unfinished
30	Aluminium curtain walling doors/windows to cores only. PPC finish. Dark brown to match main windows



0 10m
2m 4m 6m 8m

Drawing Scale 1:100 @ A1
1:200 @ A3

standard notes

1. Do not scale this drawing.
2. All dimensions must be checked on site and any discrepancies verified with the architect.
3. Unless shown otherwise, all dimensions are to structural surfaces.

THIS IS NOT A CONSTRUCTION DRAWING, IT IS UNSUITABLE FOR THE PURPOSE OF CONSTRUCTION AND MUST ON NO ACCOUNT BE USED AS SUCH.

drawing notes

revisions

26/06/14 - P1 - Planning Issue
14/08/14 - P2 - Final planning Issue
14/11/14 - P3 - Minor Amendments

Granville Road
new granville
London Borough Barnet


date 09/19/13
client New Granville LLP
scale 1 : 200 @A1
drawing Block A - Elevations 2
drawn AF **checked** SL **drawing number** 2928A - P3 - D_046 **rev** P3

Levitt Bernstein
1 Kingsland Passage
London
E8 2BB

t: 020 7275 7676
f: 020 7275 9348
w: levittbernstein.co.uk
e: post@levittbernstein.co.uk

Levitt Bernstein

C:\Users\chris.gray.LEVITTBERNSTEIN\Documents\2928A_GRANVILLE_MASTER_r13_chris.gray.rvt

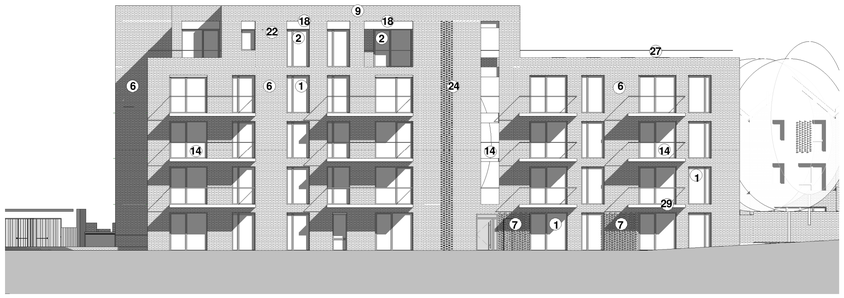

2
D_047

Block A - West Elevation
1 : 200



1
D_047

Block A - East Courtyard Elevation
1 : 200

Number	Note
1	Combination aluminium / timber main window frame. PPC finish. Dark Brown - RAL 8019
2	Combination aluminium / timber feature window frame. Anodized finish. Silver / Grey (to match United Anodisers Ltd Anolok 541 or similar)
3	Paved / tiled roof terrace and access balconies. Grey
4	Feature pressed aluminium lining to window reveals. Anodized finish to match windows. Silver / Grey to match anodized windows
5	Recessed entrance lobby lined in timber boarding, matching soffit with recessed downlighters. Black stain finish
6	Main facing brickwork. Light buff stock brick
7	Textured brickwork panels with projecting headers, Light buff stock bricks to match main facing brickwork
8	Feature aluminium cladding panels - to projecting entrance canopies. Anodized finish. Silver Grey to match anodized windows and linings. Timber boarding lining to inner face. Black stain finish
9	Brick on edge coping. Light buff stock brick to match main facing brickwork
10	Green roof: Intensive wildflower type
11	Aluminium / timber bi-fold doors. PPC finish. Dark Brown to match main window frames
12	Facing brickwork to garden walls. Medium buff stock brick
13	Steel garden railings. PPC finish. Dark brown to match main wirdow frame colour
14	Glass Balustrade with pressed aluminium handrail. Handrail and uprights PPC finish Silver Grey. RAL 1035 to match feature cladding panels
15	Aluminium rainwater downpipes, gutters and hoppers. PPC finish. Dark brown to match main window frames
16	Bike Store clad in feature aluminium cladding panels. Anodized finish. Silver / grey to match entrance canopies. Timber boarded doors. Black stain finish
17	Bin store – All finishes to match bike stores, but with slatted timber doors.
18	Feature aluminium cladding over panels to windows. Anodized finish. Silver / grey to match entrance canopies
19	Gas meter cupboard
20	Solid aluminium cladding panel to side of entrance with integrated letter plate. PPC finish. Dark brown to match main window frames
21	Gas meter cupboard
22	Boiler flue terminal. Black
23	Stainless steel numerals mounted on spacers on front doors
24	Aluminium / timber skylight over stairwell, mechanically opening. PPC finish. Dark brown to match main windows
24	Hit and miss brickwork. Light buff stock brick to match main brickwork
25	Dry riser inlet panel
26	Aluminium post boxes . PPC finish. silver / grey. RAL 1035 to match feature cladding panel colour
27	Dwarf wall with PPC aluminium railing to provide guarding colour to match silver / grey bay window
28	Photovoltaic panel mounted on sub-frame with sedum type green roof below
29	Timber decking to balcony floor. Unfinished
30	Aluminium curtain walling doors/windows to cores only. PPC finish. Dark brown to match main windows



0 2m 4m 6m 8m 10m

Drawing Scale 1:200 @ A1
1:400 @ A3

standard notes

1. Do not scale this drawing.
2. All dimensions must be checked on site and any discrepancies verified with the architect.
3. Unless shown otherwise, all dimensions are to structural surfaces.

THIS IS NOT A CONSTRUCTION DRAWING, IT IS UNSUITABLE FOR THE PURPOSE OF CONSTRUCTION AND MUST ON NO ACCOUNT BE USED AS SUCH.

drawing notes

revisions

16/06/14 - P1 - Issued for Information
26/06/14 - P2 - Planning Issue
14/08/14 - P3 - Final planning Issue
14/11/14 - P4 - Minor Amendents

Granville Road
new granville
London Borough Barnet


date 10/21/13
client New Granville LLP
scale 1 : 200 @A1
drawing Block A - Elevations 3
drawn AF **checked** SL **drawing number** 2928A - P4 - D_047 **rev** P4

Levitt Bernstein
1 Kingsland Passage
London
E8 2BB

t: 020 7275 7676
f: 020 7275 9348
w: levittbernstein.co.uk
e: post@levittbernstein.co.uk

Levitt Bernstein

C:\Users\chris.gray.LEVITTBERNSTEIN\Documents\2928A_GRANVILLE_MASTER_r13_chris.gray.rvt

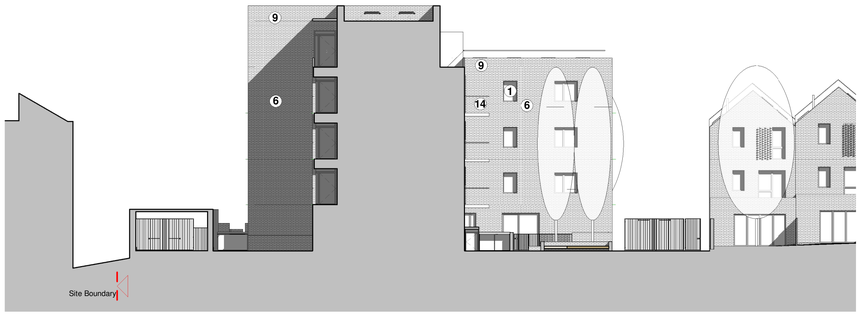

1
D_048

Block A - West Courtyard
1 : 200

Number	Note
1	Combination aluminium / timber main window frame. PPC finish. Dark Brown - RAL 8019
2	Combination aluminium / timber feature window frame. Anodized finish. Silver / Grey (to match United Anodisers Ltd Anolok 541 or similar)
3	Paved / tiled roof terrace and access balconies. Grey
4	Feature pressed aluminium lining to window reveals. Anodized finish to match windows. Silver / Grey to match anodized windows
5	Recessed entrance lobby lined in timber boarding, matching soffit with recessed downlighters. Black stain finish
6	Main facing brickwork. Light buff stock brick
7	Textured brickwork panels with projecting headers, Light buff stock bricks to match main facing brickwork
8	Feature aluminium cladding panels - to projecting entrance canopies. Anodized finish. Silver Grey to match anodized windows and linings. Timber boarding lining to inner face. Black stain finish
9	Brick on edge coping. Light buff stock brick to match main facing brickwork
10	Green roof: Intensive wildflower type
11	Aluminium / timber bi-fold doors. PPC finish. Dark Brown to match main window frames
12	Facing brickwork to garden walls. Medium buff stock brick
13	Steel garden railings. PPC finish. Dark brown to match main wirdow frame colour
14	Glass Balustrade with pressed aluminium handrail. Handrail and uprights PPC finish Silver Grey. RAL 1035 to match feature cladding panels
15	Aluminium rainwater downpipes, gutters and hoppers. PPC finish. Dark brown to match main window frames
16	Bike Store clad in feature aluminium cladding panels. Anodized finish. Silver / grey to match entrance canopies. Timber boarded doors. Black stain finish
17	Bin store – All finishes to match bike stores, but with slatted timber doors.
18	Feature aluminium cladding over panels to windows. Anodized finish. Silver / grey to match entrance canopies
19	Gas meter cupboard
20	Solid aluminium cladding panel to side of entrance with integrated letter plate. PPC finish. Dark brown to match main window frames
21	Gas meter cupboard
22	Boiler flue terminal. Black
23	Stainless steel numerals mounted on spacers on front doors
24	Aluminium / timber skylight over stairwell, mechanically opening. PPC finish. Dark brown to match main windows
24	Hit and miss brickwork. Light buff stock brick to match main brickwork
25	Dry riser inlet panel
26	Aluminium post boxes . PPC finish. silver / grey. RAL 1035 to match feature cladding panel colour
27	Dwarf wall with PPC aluminium railing to provide guarding colour to match silver / grey bay window
28	Photovoltaic panel mounted on sub-frame with sedum type green roof below
29	Timber decking to balcony floor. Unfinished
30	Aluminium curtain walling doors/windows to cores only. PPC finish. Dark brown to match main windows



0 10m
2m 4m 6m 8m

Drawing Scale 1:200 @ A1
1:400 @ A3

Granville Road
London Borough Barnet

standard notes

1. Do not scale this drawing.
2. All dimensions must be checked on site and any discrepancies verified with the architect.
3. Unless shown otherwise, all dimensions are to structural surfaces.

THIS IS NOT A CONSTRUCTION DRAWING, IT IS UNSUITABLE FOR THE PURPOSE OF CONSTRUCTION AND MUST ON NO ACCOUNT BE USED AS SUCH.

drawing notes

revisions
14/11/14 - P1 - Minor Amendments


date 11/13/14
client New Granville LLP
scale 1 : 200
drawing Block A - Elevations 4
drawn CG **checked** SL **drawing number** 2928A - P1 - D_048 **rev** P1

C:\Users\chris.gray.LEVITTBERNSTEIN\Documents\2928A_GRANVILLE_MASTER_r13_chris.gray.rvt


Levitt Bernstein
1 Kingsland Passage
London
E8 2BB

t: 020 7275 7676
f: 020 7275 9348
w: levittbernstein.co.uk
e: post@levittbernstein.co.uk


Levitt Bernstein

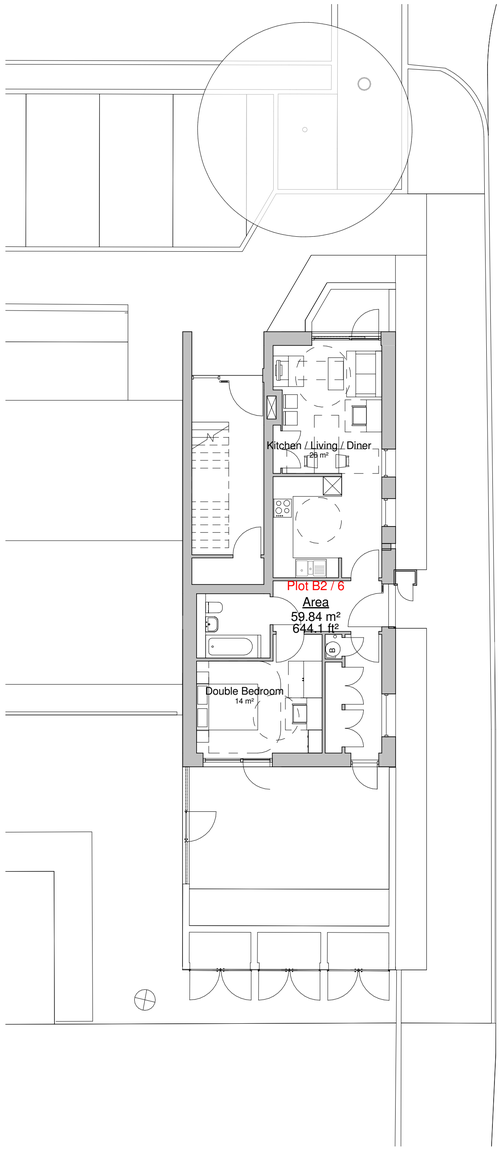

1 D_050 Block B - Ground Floor Plan
1 : 100

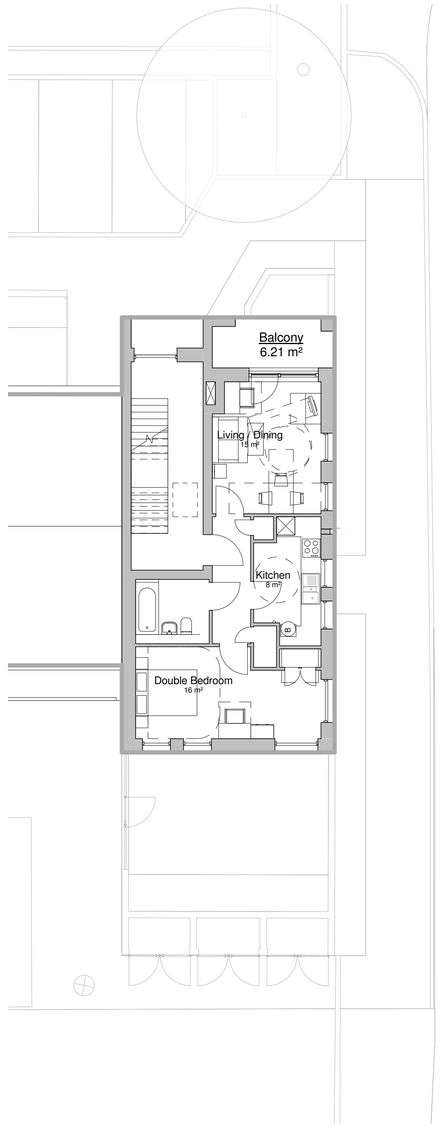

2 D_050 Block B - First - Second Floor Plan
1 : 100

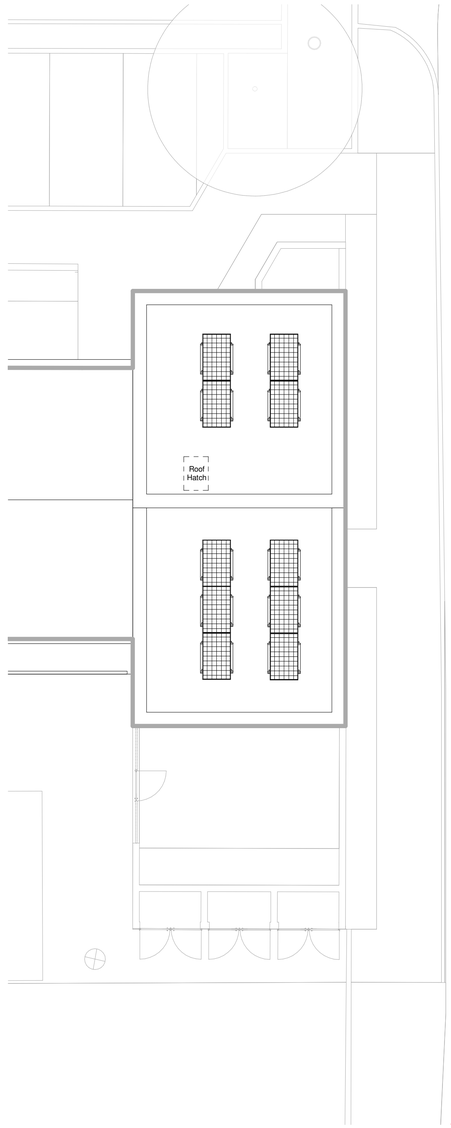

3 D_050 Block B - Roof Plan
1 : 100



0 1m 2m 3m 4m 5m

Drawing Scale 1:100 @ A1
1:200 @ A3

Granville Road
new granville

London Borough Barnet

standard notes

1. Do not scale this drawing.
2. All dimensions must be checked on site and any discrepancies verified with the architect.
3. Unless shown otherwise, all dimensions are to structural surfaces.

THIS IS NOT A CONSTRUCTION DRAWING, IT IS UNSUITABLE FOR THE PURPOSE OF CONSTRUCTION AND MUST ON NO ACCOUNT BE USED AS SUCH.

drawing notes

B - Boiler position

revisions

16/06/14 - P1 - Issued for Information
26/06/14 - P2 - Planning Issue
04/08/14 - P3 - Daylight / Energy amended layout
14/08/14 - P4 - Final planning issue
14/11/14 - P5 - Minor Amendments


date 30/04/14
client New Granville LLP
scale 1 : 100 @A1
drawing Block B Floor Plans
drawn CG **checked** SL **drawing number** 2928A - P5 - D_050 **rev** P5

C:\Users\chris.gray.LEVITTBERNSTEIN\Documents\2928A_GRANVILLE_MASTER_r13_chris.gray.rvt

Levitt Bernstein
1 Kingsland Passage
London
E8 2BB

t: 020 7275 7676
f: 020 7275 9348
w: levittbernstein.co.uk
e: post@levittbernstein.co.uk


Levitt Bernstein

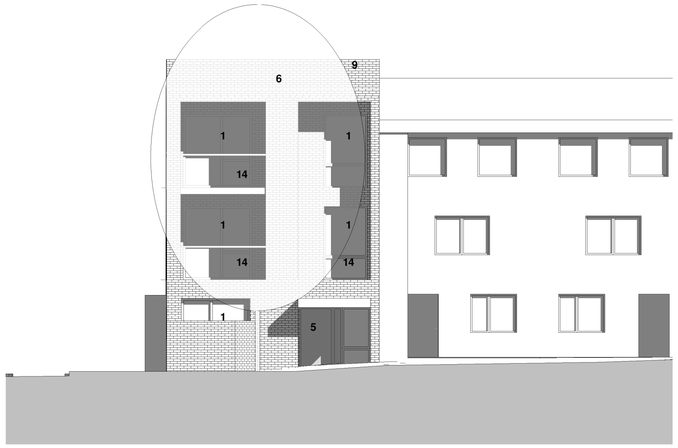


2 / D_051 Block B - West Elevation
1 : 100



3 / D_051 Block B - East Elevation
1 : 100

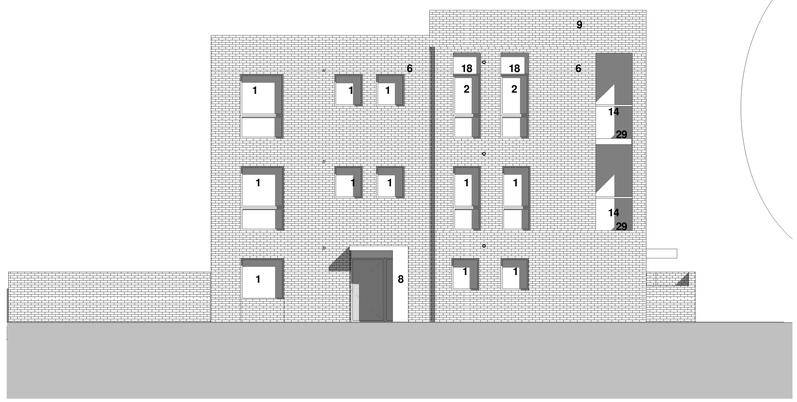

1 / D_051 Block B - North Elevation
1 : 100

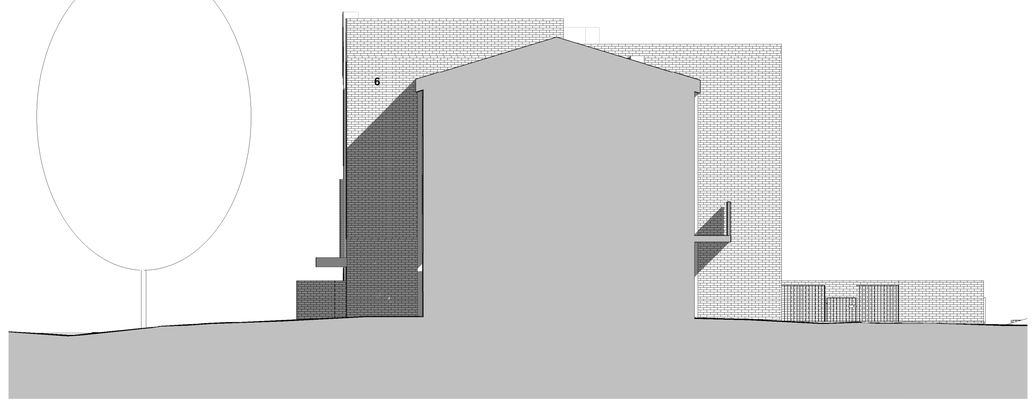

4 / D_051 Block B - South Elevation
1 : 100

Number	Note
1	Combination aluminium / timber main window frame. PPC finish. Dark Brown - RAL 8019
2	Combination aluminium / timber feature window frame. Anodized finish. Silver / Grey (to match United Anodisers Ltd Anolok 541 or similar)
3	Paved / tiled roof terrace and access balconies. Grey
4	Feature pressed aluminium lining to window reveals. Anodized finish to match windows. Silver / Grey to match anodized windows
5	Recessed entrance lobby lined in timber boarding, matching soffit with recessed downlighters. Black stain finish
6	Main facing brickwork. Light buff stock brick
7	Textured brickwork panels with projecting headers, Light buff stock bricks to match main facing brickwork
8	Feature aluminium cladding panels - to projecting entrance canopies. Anodized finish. Silver Grey to match anodized windows and linings. Timber boarding lining to inner face. Black stain finish
9	Brick on edge coping. Light buff stock brick to match main facing brickwork
10	Green roof: Intensive wildflower type
11	Aluminium / timber bi-fold doors. PPC finish. Dark Brown to match main window frames
12	Facing brickwork to garden walls. Medium buff stock brick
13	Steel garden railings. PPC finish. Dark brown to match main wirdow frame colour
14	Glass Balustrade with pressed aluminium handrail. Handrail and uprights PPC finish Silver Grey. RAL 1035 to match feature cladding panels
15	Aluminium rainwater downpipes, gutters and hoppers. PPC finish. Dark brown to match main window frames
16	Bike Store clad in feature aluminium cladding panels. Anodized finish. Silver / grey to match entrance canopies. Timber boarded doors. Black stain finish
17	Bin store – All finishes to match bike stores, but with slatted timber doors.
18	Feature aluminium cladding over panels to windows. Anodized finish. Silver / grey to match entrance canopies
19	Gas meter cupboard
20	Solid aluminium cladding panel to side of entrance with integrated letter plate. PPC finish. Dark brown to match main window frames
21	Gas meter cupboard
22	Boiler flue terminal. Black
23	Stainless steel numerals mounted on spacers on front doors
24	Aluminium / timber skylight over stairwell, mechanically opening. PPC finish. Dark brown to match main windows
24	Hit and miss brickwork. Light buff stock brick to match main brickwork
25	Dry riser inlet panel
26	Aluminium post boxes . PPC finish. silver / grey. RAL 1035 to match feature cladding panel colour
27	Dwarf wall with PPC aluminium railing to provide guarding colour to match silver / grey bay window
28	Photovoltaic panel mounted on sub-frame with sedum type green roof below
29	Timber decking to balcony floor. Unfinished
30	Aluminium curtain walling doors/windows to cores only. PPC finish. Dark brown to match main windows



0 5m
1m 2m 3m 4m

Drawing Scale 1:100 @ A1
1:200 @ A3

standard notes

1. Do not scale this drawing.
2. All dimensions must be checked on site and any discrepancies verified with the architect.
3. Unless shown otherwise, all dimensions are to structural surfaces.

THIS IS NOT A CONSTRUCTION DRAWING, IT IS UNSUITABLE FOR THE PURPOSE OF CONSTRUCTION AND MUST ON NO ACCOUNT BE USED AS SUCH.

drawing notes

revisions

16/06/14 - P1 - Issued for Information
26/06/14 - P2 - Planning Issue
04/08/14 - P3 - Daylight / Energy amended layout
14/08/14 - P4 - Final planning issue
14/11/14 - P5 - Minor Amendments

Granville Road
new granville
London Borough Barnet


date 27/02/14
client New Granville LLP
scale 1 : 100 @A1
drawing Block B Elevations and Sections
drawn CG **checked** SL **drawing number** 2928A - P5 - D_051 **rev** P5

C:\Users\chris.gray.LEVITTBERNSTEIN\Documents\2928A_GRANVILLE_MASTER_r13_chris.gray.rvt

Levitt Bernstein
1 Kingsland Passage
London
E8 2BB

t: 020 7275 7676
f: 020 7275 9348
w: levittbernstein.co.uk
e: post@levittbernstein.co.uk

Levitt Bernstein

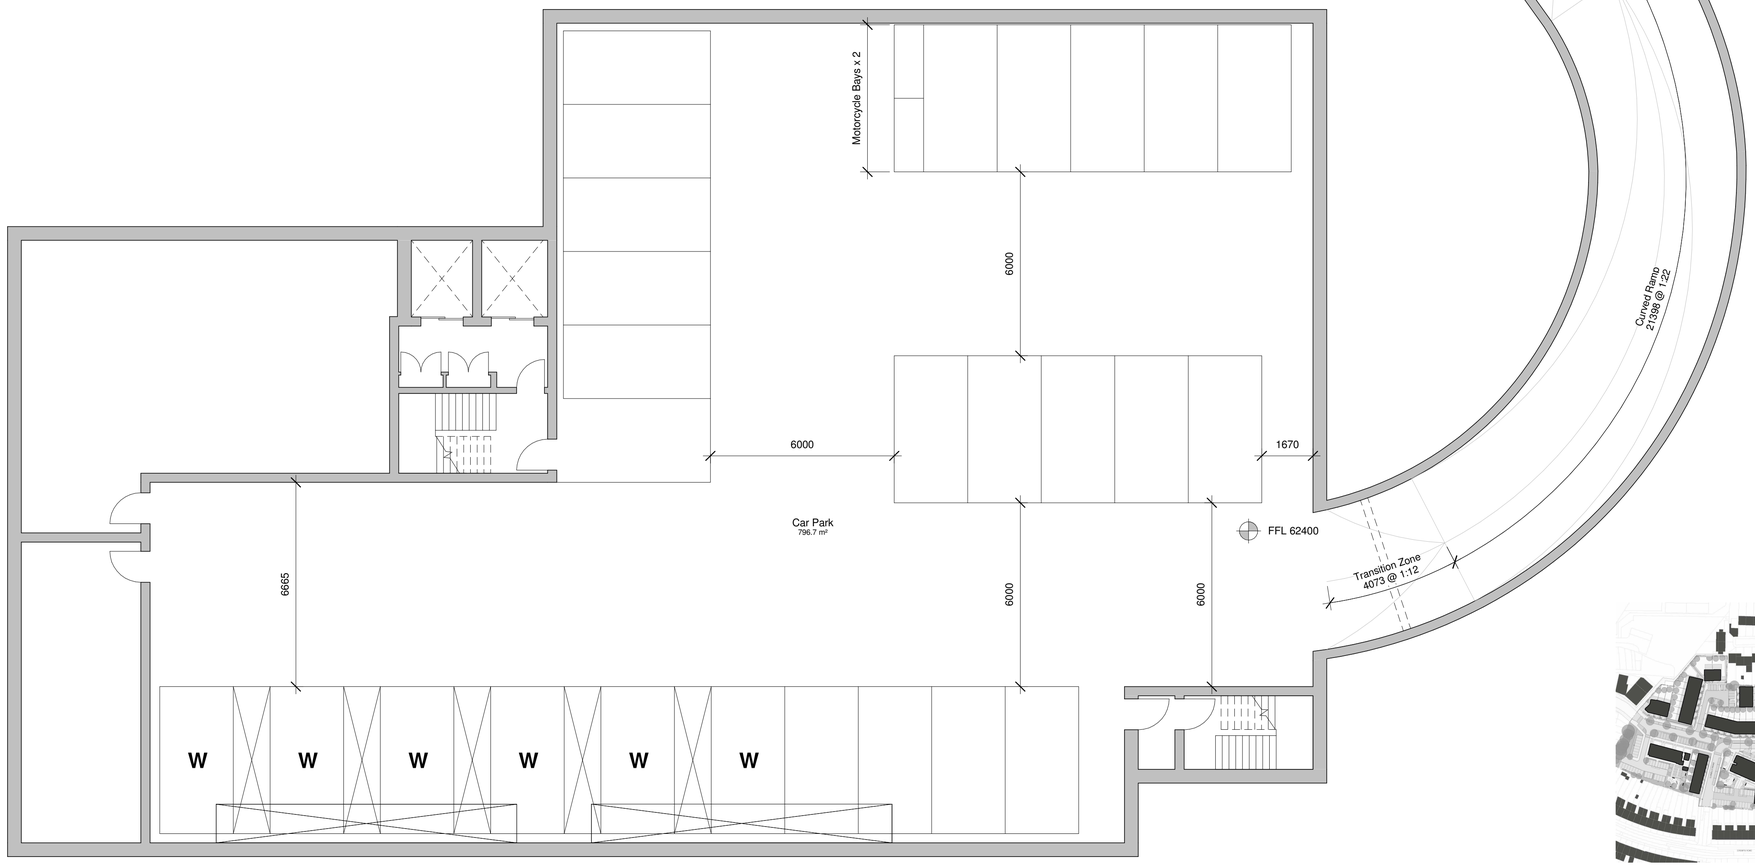



0 1m 2m 3m 4m 5m

1 / D_059

Block C - Basement Plan
1 : 100

Granville Road
new granville

London Borough Barnet

standard notes

1. Do not scale this drawing.
2. All dimensions must be checked on site and any discrepancies verified with the architect.
3. Unless shown otherwise, all dimensions are to structural surfaces.

THIS IS NOT A CONSTRUCTION DRAWING, IT IS UNSUITABLE FOR THE PURPOSE OF CONSTRUCTION AND MUST ON NO ACCOUNT BE USED AS SUCH.

drawing notes

revisions

16/06/14 - P1 - Issued for Information
04/08/14 - P2 - Updated layout
14/08/14 - P3 - Final planning issue
14/11/14 - P4 - Minor Amendments

date 14/10/13

client New Granville LLP

scale 1 : 100 @A1

drawing Block C Basement Plan

drawn	checked	drawing number	rev
CG	SL	2928A - P4 - D_059	P4

C:\Users\chris.gray.LEVITTBERNSTEIN\Documents\2928A_GRANVILLE_MASTER_r13_chris.gray.rvt

Levitt Bernstein
1 Kingsland Passage
London
E8 2BB

t: 020 7275 7676
f: 020 7275 9348
w: levittbernstein.co.uk
e: post@levittbernstein.co.uk

Levitt Bernstein

UP

Kitchen / Living / Diner
34.5 m²

Twin Bedroom
13.2 m²

Kitchen / Living / Diner
25.7 m²

Single Bedroom
9.2 m²

Double Bedroom
14.9 m²

Plot C1
2B 4P
84.11 m²
905.4 ft²

Double Bedroom
15.0 m²

Plot C2
2B3P WCH
79.06 m²
851.0 ft²

Double Bedroom
13.5 m²

services
3.4 m²

Post

Plot C7
2B 4P
76.77 m²
826.3 ft²

Kitchen / Living / Diner
29.8 m²

Twin Bedroom
12.4 m²

Plot C6
1B 2P
58.73 m²
632.1 ft²

Double Bedroom
13.2 m²

Kitchen / Living / Diner
29.7 m²

Kitchen / Living / Diner
23.3 m²

Double Bedroom
13.0 m²

Plot C3
1B 2P
53.26 m²
573.3 ft²

Store
1.5 m²

Store
0.4 m²

Refuse Store
19.2 m²

Kitchen / Living / Diner
30.5 m²

Plot C4
2B 4P
79.83 m²
859.3 ft²

Twin Bedroom
12.5 m²

Store
2.1 m²

Store
0.4 m²

Electrical Meter
4.2 m²

Refuse Store
17.2 m²

Gas Meter
2.5 m²

Plot C5
2B 4P
79.85 m²
859.5 ft²

Twin Bedroom
12.5 m²

Store
2.1 m²

Double Bedroom
13.2 m²

Kitchen / Living / Diner
30.5 m²

Double Bedroom
13.2 m²



0 1m 2m 3m 4m 5m

1
D_060

Block C - Ground Floor Plan
1 : 100

Drawing Scale 1:100 @ A1
1:200 @ A3

Granville Road
new granville
London Borough Barnet

standard notes

1. Do not scale this drawing.
2. All dimensions must be checked on site and any discrepancies verified with the architect.
3. Unless shown otherwise, all dimensions are to structural surfaces.

THIS IS NOT A CONSTRUCTION DRAWING, IT IS UNSUITABLE FOR THE PURPOSE OF CONSTRUCTION AND MUST ON NO ACCOUNT BE USED AS SUCH.

drawing notes

B - Boiler position

revisions

16/06/14 - P1 - Issued for Information
26/06/14 - P2 - Planning Issue
04/08/14 - P3 - Daylight / Energy amended layout
14/08/14 - P4 - Final planning issue
14/11/14 - P5 - Minor Amendments

date 30/04/14
client New Granville LLP
scale 1 : 100 @A1
drawing Block C - Ground Floor
drawn CG
checked SL
drawing number 2928A-P5-D_060
rev P5

Levitt Bernstein
1 Kingsland Passage
London
E8 2BB

t: 020 7275 7676
f: 020 7275 9348
w: levittbernstein.co.uk
e: post@levittbernstein.co.uk

Levitt Bernstein

C:\Users\chris.gray.LEVITTBERNSTEIN\Documents\2928A_GRANVILLE_MASTER_r13_chris.gray.rvt



0 1m 2m 3m 4m 5m

1 / D_061

Block C - First Floor Plan

1 : 100

Drawing Scale 1:100 @ A1
1:200 @ A3

Granville Road new granville

London Borough Barnet

standard notes

1. Do not scale this drawing.
2. All dimensions must be checked on site and any discrepancies verified with the architect.
3. Unless shown otherwise, all dimensions are to structural surfaces.

THIS IS NOT A CONSTRUCTION DRAWING, IT IS UNSUITABLE FOR THE PURPOSE OF CONSTRUCTION AND MUST ON NO ACCOUNT BE USED AS SUCH.

drawing notes

B - Boiler position

revisions

16/06/14 - P1 - Issued for Information
26/06/14 - P2 - Planning Issue
04/08/14 - P3 - Daylight / Energy amended layout
14/08/14 - P4 - Final planning issue
14/11/14 - P5 - Minor Amendment

date 30/04/14

client New Granville LLP

scale 1 : 100 @A1

drawing Block C - First Floor

drawn CG **checked** SL **drawing number** 2928A - P5 - D_061 **rev** P5

Levitt Bernstein
1 Kingsland Passage
London
E8 2BB

t: 020 7275 7676
f: 020 7275 9348
w: levittbernstein.co.uk
e: post@levittbernstein.co.uk

Levitt Bernstein

C:\Users\chris.gray.LEVITTBERNSTEIN\Documents\2928A_GRANVILLE_MASTER_r13_chris.gray.rvt



0 1m 2m 3m 4m 5m

1 / D_062

Block C - Second Floor Plan

1 : 100

standard notes

1. Do not scale this drawing.
2. All dimensions must be checked on site and any discrepancies verified with the architect.
3. Unless shown otherwise, all dimensions are to structural surfaces.

THIS IS NOT A CONSTRUCTION DRAWING, IT IS UNSUITABLE FOR THE PURPOSE OF CONSTRUCTION AND MUST ON NO ACCOUNT BE USED AS SUCH.

drawing notes

B - Boiler position

revisions

04/08/14 - P1 - Daylight / Energy amended layout

14/08/14 - P2 - Final planning issue

14/11/14 - P3 - Minor Amendments

Granville Road new granville

London Borough Barnet

date 07/30/14

client New Granville LLP

scale 1 : 100

drawing Block C - Second Floor

drawn CG **checked** SL **drawing number** 2928A - P3 - D_062 **rev** P3

C:\Users\chris.gray.LEVITTBERNSTEIN\Documents\2928A_GRANVILLE_MASTER_r13_chris.gray.rvt

Levitt Bernstein
1 Kingsland Passage
London
E8 2BB

t: 020 7275 7676
f: 020 7275 9348
w: levittbernstein.co.uk
e: post@levittbernstein.co.uk

Levitt Bernstein



0 1m 2m 3m 4m 5m

1 / D_063

Block C - Third Floor

1 : 100

Granville Road new granville

London Borough Barnet

standard notes

1. Do not scale this drawing.
2. All dimensions must be checked on site and any discrepancies verified with the architect.
3. Unless shown otherwise, all dimensions are to structural surfaces.

THIS IS NOT A CONSTRUCTION DRAWING, IT IS UNSUITABLE FOR THE PURPOSE OF CONSTRUCTION AND MUST ON NO ACCOUNT BE USED AS SUCH.

drawing notes

B - Boiler position

revisions

04/08/14 - P1 - Daylight / Energy amended layout

14/08/14 - P2 - Final planning issue

14/11/14 - P3 - Minor Amendments

date 07/30/14

client New Granville LLP

scale 1 : 100

drawing Block C - Third Floor

drawn CG **checked** SL **drawing number** 2928A - P3 - D_063 **rev** P3

C:\Users\chris.gray.LEVITTBERNSTEIN\Documents\2928A_GRANVILLE_MASTER_r13_chris.gray.rvt

Levitt Bernstein
1 Kingsland Passage
London
E8 2BB

t: 020 7275 7676
f: 020 7275 9348
w: levittbernstein.co.uk
e: post@levittbernstein.co.uk

Levitt Bernstein



0 1m 2m 3m 4m 5m

1 / D_064

Block C - Fourth Floor Plan

1 : 100

Drawing Scale 1:100 @ A1
1:200 @ A3

Granville Road new granville

London Borough Barnet

standard notes

1. Do not scale this drawing.
2. All dimensions must be checked on site and any discrepancies verified with the architect.
3. Unless shown otherwise, all dimensions are to structural surfaces.

THIS IS NOT A CONSTRUCTION DRAWING, IT IS UNSUITABLE FOR THE PURPOSE OF CONSTRUCTION AND MUST ON NO ACCOUNT BE USED AS SUCH.

drawing notes

B - Boiler position

revisions

16/06/14 - P1 - Issued for Information
26/06/14 - P2 - Planning Issue
04/08/14 - P3 - Daylight / Energy amended layout
14/08/14 - P4 - Final planning issue
14/11/14 - P5 - Minor Amendments

date 30/04/14

client New Granville LLP

scale 1 : 100 @A1

drawing Block C - Fourth Floor

drawn	checked	drawing number	rev
CG	SL	2928A - P5 - D_064	P5

C:\Users\chris.gray.LEVITTBERNSTEIN\Documents\2928A_GRANVILLE_MASTER_r13_chris.gray.rvt

Levitt Bernstein
1 Kingsland Passage
London
E8 2BB

t: 020 7275 7676
f: 020 7275 9348
w: levittbernstein.co.uk
e: post@levittbernstein.co.uk

Levitt Bernstein





0 1m 2m 3m 4m 5m

1 D_065

Block C - Fifth Floor Plan

1 : 100

Drawing Scale 1:100 @ A1
1:200 @ A3

Granville Road new granville

London Borough Barnet

standard notes

1. Do not scale this drawing.
2. All dimensions must be checked on site and any discrepancies verified with the architect.
3. Unless shown otherwise, all dimensions are to structural surfaces.

THIS IS NOT A CONSTRUCTION DRAWING, IT IS UNSUITABLE FOR THE PURPOSE OF CONSTRUCTION AND MUST ON NO ACCOUNT BE USED AS SUCH.

drawing notes

B - Boiler position

revisions

16/06/14 - P1 - Issued for Information
26/06/14 - P2 - Planning Issue
04/08/14 - P3 - Daylight / Energy amended layout
14/08/14 - P4 - Final planning issue
14/11/14 - P5 - Minor Amendments

date 30/04/14

client New Granville LLP

scale 1 : 100 @A1

drawing Block C - Fifth Floor

drawn CG **checked** SL **drawing number** 2928A · P5 · D_065 **rev** P5

Levitt Bernstein
1 Kingsland Passage
London
E8 2BB

t: 020 7275 7676
f: 020 7275 9348
w: levittbernstein.co.uk
e: post@levittbernstein.co.uk

Levitt Bernstein

C:\Users\chris.gray.LEVITTBERNSTEIN\Documents\2928A_GRANVILLE_MASTER_r13_chris.gray.rvt



0 1m 2m 3m 4m 5m

1 D_066

Block C - Roof Plan
1 : 100

Drawing Scale 1:100 @ A1
1:200 @ A3

Granville Road new granville
London Borough Barnet

standard notes

1. Do not scale this drawing.
2. All dimensions must be checked on site and any discrepancies verified with the architect.
3. Unless shown otherwise, all dimensions are to structural surfaces.

THIS IS NOT A CONSTRUCTION DRAWING, IT IS UNSUITABLE FOR THE PURPOSE OF CONSTRUCTION AND MUST ON NO ACCOUNT BE USED AS SUCH.

drawing notes

revisions

16/06/14 - P1 - Issued for Information
26/06/14 - P2 - Planning Issue
04/08/14 - P3 - Daylight / Energy amended layout
14/08/14 - P4 - Final planning issue
14/11/14 - P5 - Minor Amendments

date 09/19/13
client New Granville LLP
scale 1 : 100 @A1
drawing Block C - Roof Plan
drawn CG
checked SL
drawing number 2928A - P5 - D_066
rev P5

Levitt Bernstein
1 Kingsland Passage
London
E8 2BB

t: 020 7275 7676
f: 020 7275 9348
w: levittbernstein.co.uk
e: post@levittbernstein.co.uk


Levitt Bernstein

C:\Users\chris.gray.LEVITTBERNSTEIN\Documents\2928A_GRANVILLE_MASTER_r13_chris.gray.rvt



2
D_067
Block C - West Elevation
1 : 200

Number	Note
1	Combination aluminium / timber main window frame. PPC finish. Dark Brown - RAL 8019
2	Combination aluminium / timber feature window frame. Anodized finish. Silver / Grey (to match United Anodisers Ltd Anolok 541 or similar)
3	Paved / tiled roof terrace and access balconies. Grey
4	Feature pressed aluminium lining to window reveals. Anodized finish to match windows. Silver / Grey to match anodized windows
5	Recessed entrance lobby lined in timber boarding, matching soffit with recessed downlighters. Black stain finish
6	Main facing brickwork. Light buff stock brick
7	Textured brickwork panels with projecting headers, Light buff stock bricks to match main facing brickwork
8	Feature aluminium cladding panels - to projecting entrance canopies. Anodized finish. Silver Grey to match anodized windows and linings. Timber boarding lining to inner face. Black stain finish
9	Brick on edge coping. Light buff stock brick to match main facing brickwork
10	Green roof: Intensive wildflower type
11	Aluminium / timber bi-fold doors. PPC finish. Dark Brown to match main window frames
12	Facing brickwork to garden walls. Medium buff stock brick
13	Steel garden railings. PPC finish. Dark brown to match main window frame colour
14	Glass Balustrade with pressed aluminium handrail. Handrail and uprights PPC finish Silver Grey. RAL 1035 to match feature cladding panels
15	Aluminium rainwater downpipes, gutters and hoppers. PPC finish. Dark brown to match main window frames
16	Bike Store clad in feature aluminium cladding panels. Anodized finish. Silver / grey to match entrance canopies. Timber boarded dcors. Black stain finish
17	Bin store – All finishes to match bike stores, but with slatted timber doors.
18	Feature aluminium cladding over panels to windows. Anodized finish. Silver / grey to match entrance canopies
19	Gas meter cupboard
20	Solid aluminium cladding panel to side of entrance with integrated letter plate. PPC finish. Dark brown to match main window frames
21	Gas meter cupboard
22	Boiler flue terminal. Black
23	Stainless steel numerals mounted on spacers on front doors
24	Aluminium / timber skylight over stairwell, mechanically opening. PPC finish. Dark brown to match main windows
24	Hit and miss brickwork. Light buff stock brick to match main brickwork
25	Dry riser inlet panel
26	Aluminium post boxes . PPC finish. silver / grey. RAL 1035 to match feature cladding panel colour
27	Dwarf wall with PPC aluminium railing to provide guarding colour to match silver / grey bay window
28	Photovoltaic panel mounted on sub-frame with sedum type green roof below
29	Timber decking to balcony floor. Unfinished
30	Aluminium curtain walling doors/windows to cores only. PPC finish. Dark brown to match main windows

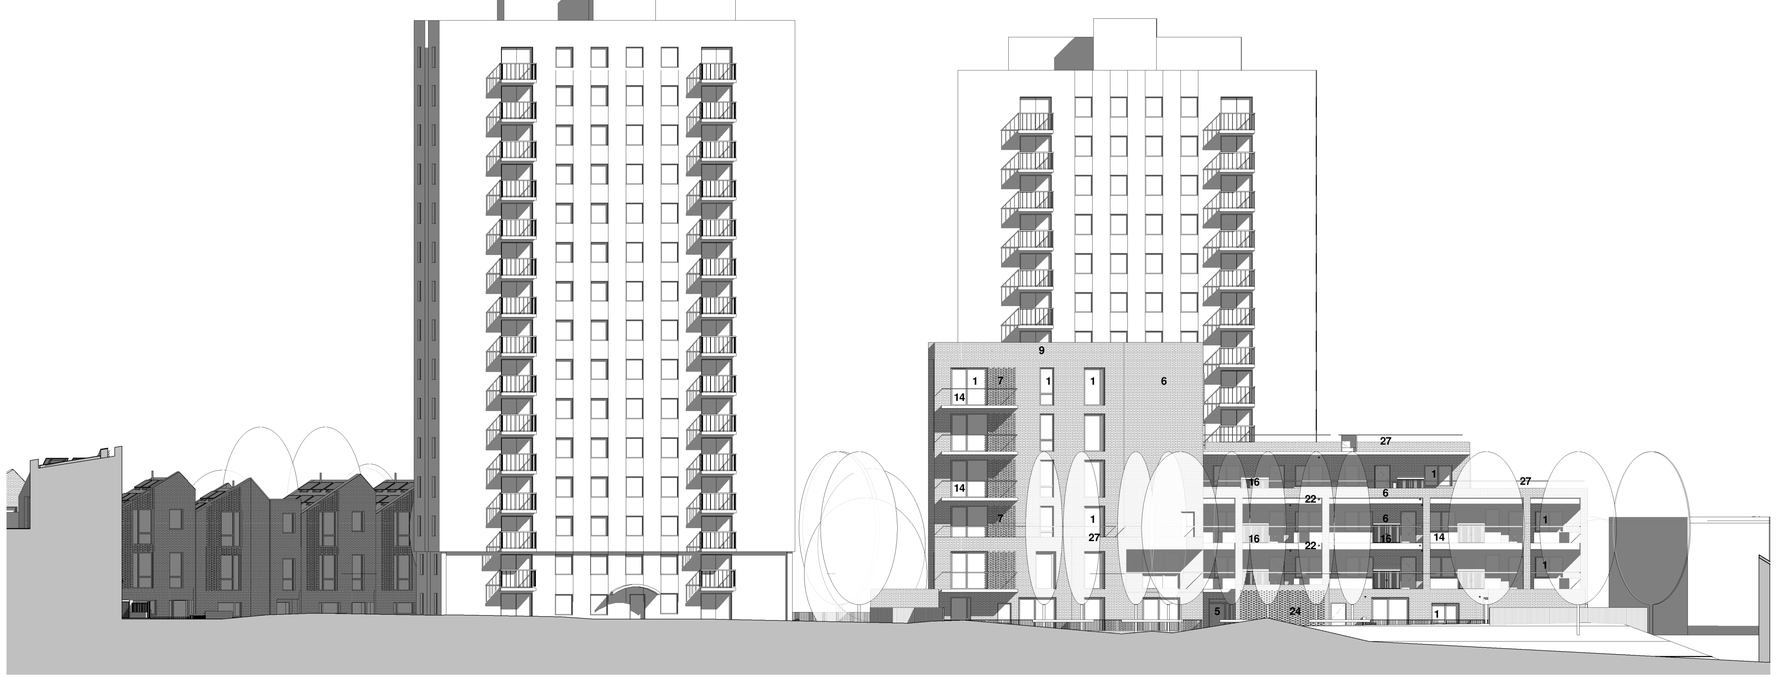

1
D_067
Block C - East Elevation
1 : 200
0 10m
2m 4m 6m 8m



Drawing Scale 1:200 @ A1
1:400 @ A3

Granville Road
new granville
London Borough Barnet

standard notes

1. Do not scale this drawing.
2. All dimensions must be checked on site and any discrepancies verified with the architect.
3. Unless shown otherwise, all dimensions are to structural surfaces.

THIS IS NOT A CONSTRUCTION DRAWING, IT IS UNSUITABLE FOR THE PURPOSE OF CONSTRUCTION AND MUST ON NO ACCOUNT BE USED AS SUCH.

drawing notes

revisions

16/06/14 - P1 - Issued for Information
26/06/14 - P2 - Planning Issue
04/08/14 - P3 - Daylight / Energy amended layout
14/08/14 - P4 - Final planning issue
14/11/14 - P5 - Minor Amendments


date 09/12/13
client New Granville LLP
scale 1 : 200 @A1
drawing Block C - Elevations 1
drawn AF **checked** SL **drawing number** 2928A - P5 - D_067 **rev** P5

Levitt Bernstein
1 Kingsland Passage
London
E8 2BB

t: 020 7275 7676
f: 020 7275 9348
w: levittbernstein.co.uk
e: post@levittbernstein.co.uk

Levitt Bernstein

C:\Users\chris.gray.LEVITTBERNSTEIN\Documents\2928A_GRANVILLE_MASTER_r15_chris.gray.rvt

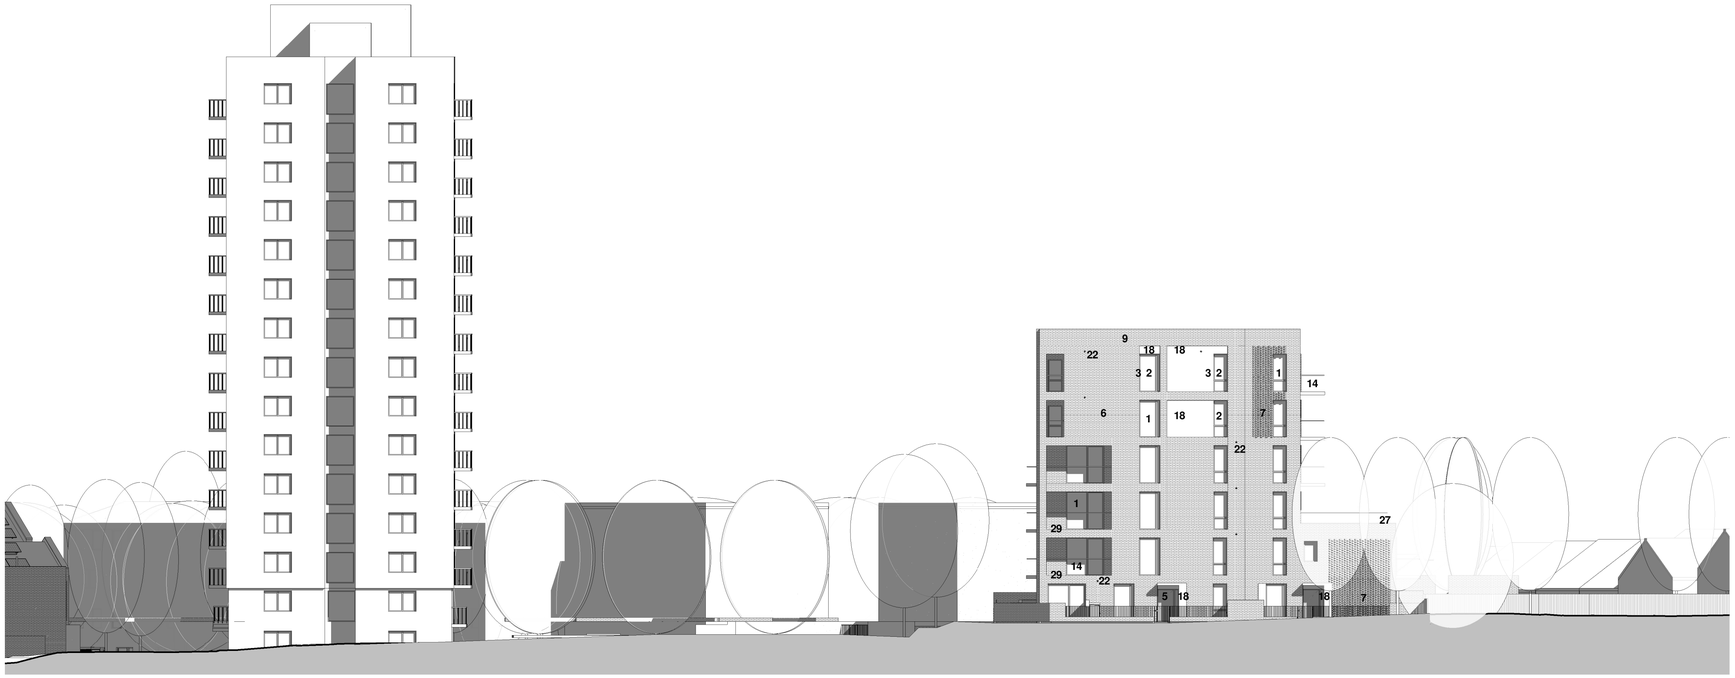

2
D_068

The Square - South Elevation
1 : 200



0 2m 4m 6m 8m 10m

1
D_068

The Square - North Elevation
1 : 200

Number	Note
1	Combination aluminium / timber main window frame. PPC finish. Dark Brown - RAL 8019
2	Combination aluminium / timber feature window frame. Anodized finish. Silver / Grey (to match United Anodisers Ltd Anolok 541 or similar)
3	Paved / tiled roof terrace and access balconies. Grey
4	Feature pressed aluminium lining to window reveals. Anodized finish to match windows. Silver / Grey to match anodized windows
5	Recessed entrance lobby lined in timber boarding, matching soffit with recessed downlighters. Black stain finish
6	Main facing brickwork. Light buff stock brick
7	Textured brickwork panels with projecting headers, Light buff stock bricks to match main facing brickwork
8	Feature aluminium cladding panels - to projecting entrance canopies. Anodized finish. Silver Grey to match anodized windows and linings. Timber boarding lining to inner face. Black stain finish
9	Brick on edge coping. Light buff stock brick to match main facing brickwork
10	Green roof: Intensive wildflower type
11	Aluminium / timber bi-fold doors. PPC finish. Dark Brown to match main window frames
12	Facing brickwork to garden walls. Medium buff stock brick
13	Steel garden railings. PPC finish. Dark brown to match main wirdow frame colour
14	Glass Balustrade with pressed aluminium handrail. Handrail and uprights PPC finish Silver Grey. RAL 1035 to match feature cladding panels
15	Aluminium rainwater downpipes, gutters and hoppers. PPC finish. Dark brown to match main window frames
16	Bike Store clad in feature aluminium cladding panels. Anodized finish. Silver / grey to match entrance canopies. Timber boarded doors. Black stain finish
17	Bin store – All finishes to match bike stores, but with slatted timber doors.
18	Feature aluminium cladding over panels to windows. Anodized finish. Silver / grey to match entrance canopies
19	Gas meter cupboard
20	Solid aluminium cladding panel to side of entrance with integrated letter plate. PPC finish. Dark brown to match main window frames
21	Gas meter cupboard
22	Boiler flue terminal. Black
23	Stainless steel numerals mounted on spacers on front doors
24	Aluminium / timber skylight over stairwell, mechanically opening. PPC finish. Dark brown to match main windows
24	Hit and miss brickwork. Light buff stock brick to match main brickwork
25	Dry riser inlet panel
26	Aluminium post boxes . PPC finish. silver / grey. RAL 1035 to match feature cladding panel colour
27	Dwarf wall with PPC aluminium railing to provide guarding colour to match silver / grey bay window
28	Photovoltaic panel mounted on sub-frame with sedum type green roof below
29	Timber decking to balcony floor. Unfinished
30	Aluminium curtain walling doors/windows to cores only. PPC finish. Dark brown to match main windows



standard notes

1. Do not scale this drawing.
2. All dimensions must be checked on site and any discrepancies verified with the architect.
3. Unless shown otherwise, all dimensions are to structural surfaces.

THIS IS NOT A CONSTRUCTION DRAWING, IT IS UNSUITABLE FOR THE PURPOSE OF CONSTRUCTION AND MUST ON NO ACCOUNT BE USED AS SUCH.

drawing notes

revisions

16/06/14 - P1 - Issued for Information
26/06/14 - P2 - Planning Issue
04/08/14 - P3 - Daylight / Energy amended layout
14/08/14 - P4 - Final planning issue
14/11/14 - P5 - Minor Amendments

Drawing Scale 1:200 @ A1
1:400 @ A3

Granville Road
new granville
London Borough Barnet


date 09/12/13
client New Granville LLP
scale 1 : 200 @A1
drawing Block C - Elevations 2
drawn AF **checked** SL **drawing number** 2928A - P5 - D_068 **rev** P5

C:\Users\chris.gray.LEVITTBERNSTEIN\Documents\2928A_GRANVILLE_MASTER_r15_chris.gray.rvt

Levitt Bernstein
1 Kingsland Passage
London
E8 2BB

t: 020 7275 7676
f: 020 7275 9348
w: levittbernstein.co.uk
e: post@levittbernstein.co.uk

Levitt Bernstein

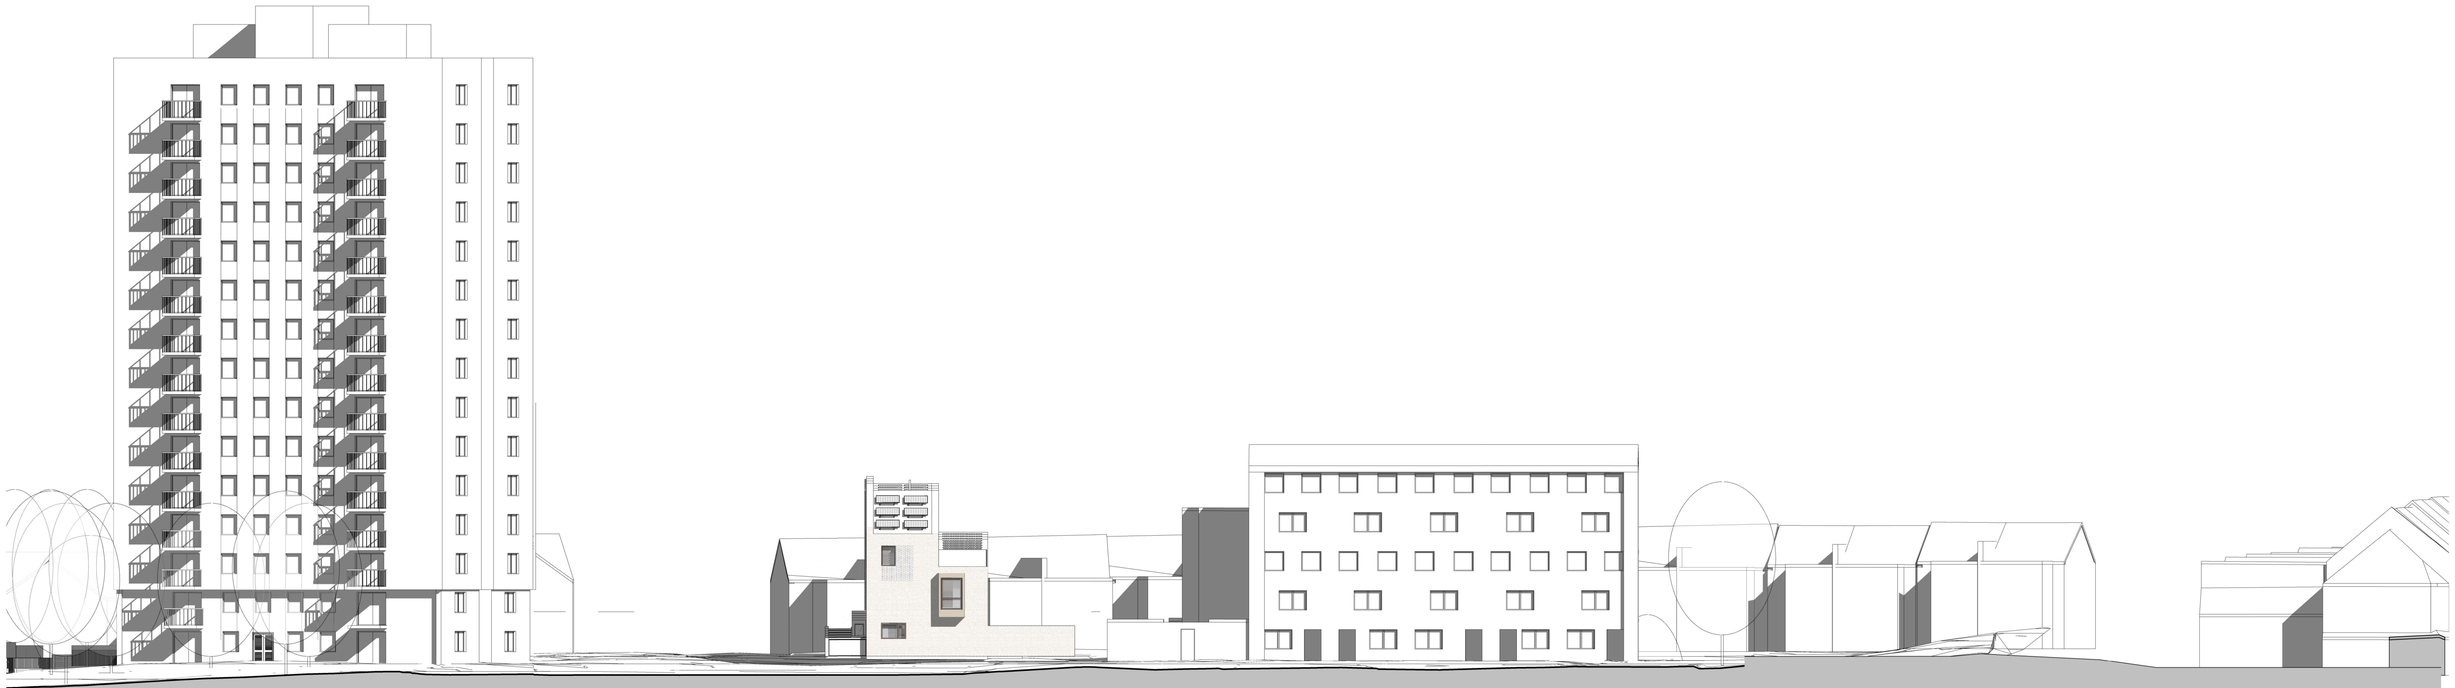

4
D_075

Street Elevation-Granville Road 6

1 : 200



2
D_075

Location Key 6

1 : 500

0 10m
2m 4m 6m 8m

Drawing Scale 1:200 @ A1
1:400 @ A3

Granville Road new granville

London Borough Barnet

standard notes

1. Do not scale this drawing.
2. All dimensions must be checked on site and any discrepancies verified with the architect.
3. Unless shown otherwise, all dimensions are to structural surfaces.

THIS IS NOT A CONSTRUCTION DRAWING, IT IS UNSUITABLE FOR THE PURPOSE OF CONSTRUCTION AND MUST ON NO ACCOUNT BE USED AS SUCH.

drawing notes

revisions

17/06/14 - P1 - Issue for information
26/06/14 - P2 - Planning Issue
14/08/14 - P3 - Final Planning Issue
14/11/14 - P4 - Minor Amendments

date 09/19/13

client New Granville LLP

scale As indicated

drawing Street Elevation-Granville Road 6

drawn	checked	drawing number	rev
CG	SL	2928A - P4 - D_075	P4

Levitt Bernstein
1 Kingsland Passage
London
E8 2BB

t: 020 7275 7676
f: 020 7275 9348
w: levittbernstein.co.uk
e: post@levittbernstein.co.uk

Levitt Bernstein

C:\Users\chris.gray.LEVITTBERNSTEIN\Documents\2928A_GRANVILLE_MASTER_r15_chris.gray.rvt




1
D_076

Lanelly Road Elevation
1 : 200



Street Elevation - Nant Road North
2
D_076
1 : 200

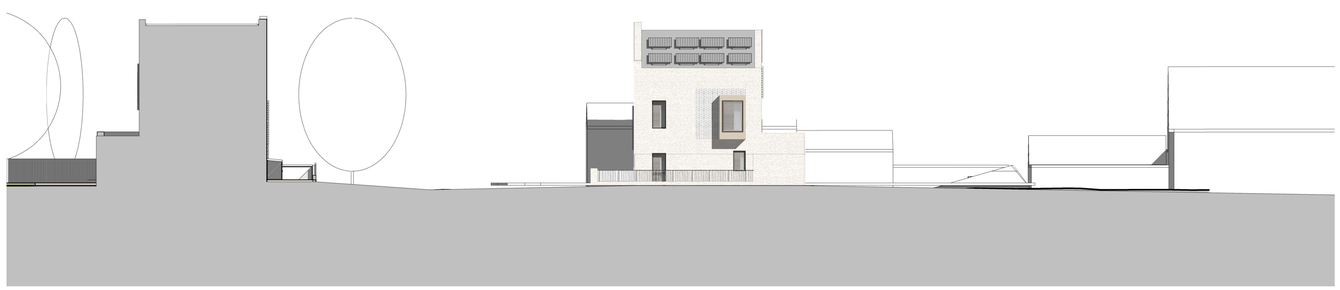

Street Elevation - Nant Road South
3
D_076
1 : 200

0 10m
2m 4m 6m 8m

Drawing Scale 1:200 @ A1
1:400 @ A3



Granville Road
new granville
London Borough Barnet

standard notes

1. Do not scale this drawing.
2. All dimensions must be checked on site and any discrepancies verified with the architect.
3. Unless shown otherwise, all dimensions are to structural surfaces.

THIS IS NOT A CONSTRUCTION DRAWING, IT IS UNSUITABLE FOR THE PURPOSE OF CONSTRUCTION AND MUST ON NO ACCOUNT BE USED AS SUCH.

drawing notes

revisions

17/06/14 - P1 - Issue for information
26/06/14 - P2 - Planning Issue
14/08/14 - P3 - Final Planning Issue
14/11/14 - P4 - Minor Amendments


date 09/19/13
client New Granville LLP
scale 1 : 200 @A1
drawing Street Elevation-Llanelly Road and Nant Road
drawn CG **checked** SL **drawing number** 2928A · P4 · D_076 **rev** P4

Levitt Bernstein
1 Kingsland Passage
London
E8 2BB

t: 020 7275 7676
f: 020 7275 9348
w: levittbernstein.co.uk
e: post@levittbernstein.co.uk

Levitt Bernstein

C:\Users\chris.gray.LEVITTBERNSTEIN\Documents\2928A_GRANVILLE_MASTER_r13_chris.gray.rvt

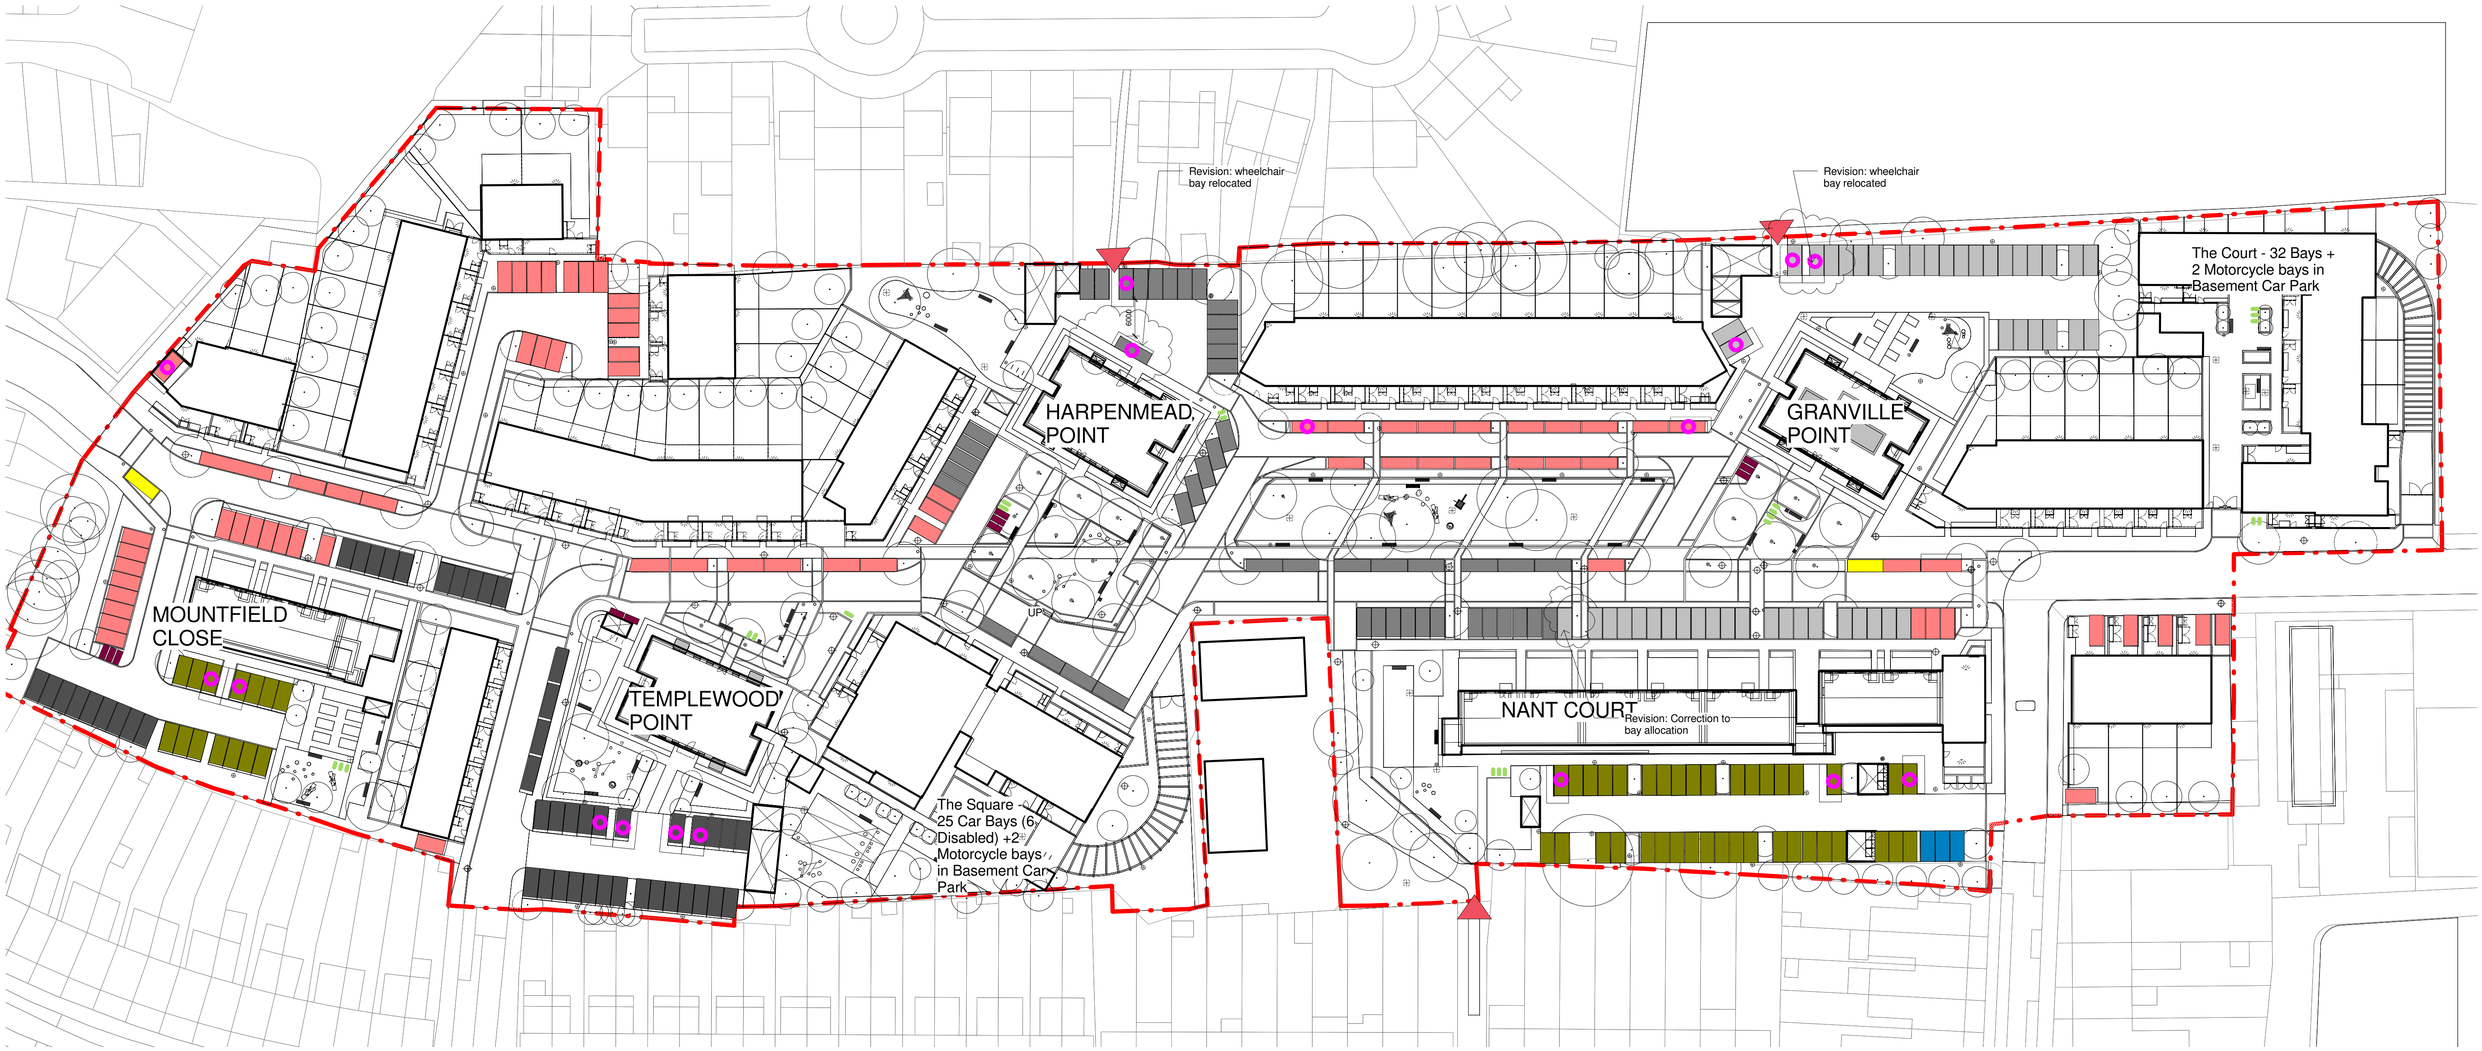

Granville Point - 48
Harpenmead - 48
Templewood - 48
Existing Apartments (Nant Court & Mountfield) - 52

Total - 196

The Square - 25
The Court - 32
The Gateway - 3
Houses - 74

Total - 134

Car Club -2

Total -2

Total Motorcycle spaces 11No

Disabled parking bays
Visitor Cycle parking

Revision: Indication of visitor parking 'Sheffield' cycle stands

0 5m 10m 15m 20m

standard notes

1. Do not scale this drawing.
2. All dimensions must be checked on site and any discrepancies verified with the architect.
3. Unless shown otherwise, all dimensions are to structural surfaces.

THIS IS NOT A CONSTRUCTION DRAWING, IT IS UNSUITABLE FOR THE PURPOSE OF CONSTRUCTION AND MUST ON NO ACCOUNT BE USED AS SUCH.

drawing notes

revisions

P1 30.04.2014 Draft Masterplan Issue
P2 16.06.2014 Issue to traffic engineer
P3 23.06.2014 Issue to traffic engineer
P4 26.06.2014 Planning Issue
P5 01.08.2014 Issue to consultants
P6 14.08.2014 Final Planning Issue
P7 02.12.2014 Planning comments - visitor cycle parking indicated

Granville Road

new granville

London Borough of Barnet

date 04/25/14

client New Granville LLP

scale 1 : 500

drawing Parking Strategy


drawn MH **checked** GT **drawing number** 2928A - - D_922 **rev** P7

C:\Users\matthew.halsall\Documents\2928A_GRANVILLE_Proposed_Landscape_CENTRAL_2015_Matthew.rvt

Levitt Bernstein
1 Kingsland Passage
London
E8 2BB

t: 020 7275 7676
f: 020 7275 9348
w: levittbernstein.co.uk
e: post@levittbernstein.co.uk

Levitt Bernstein

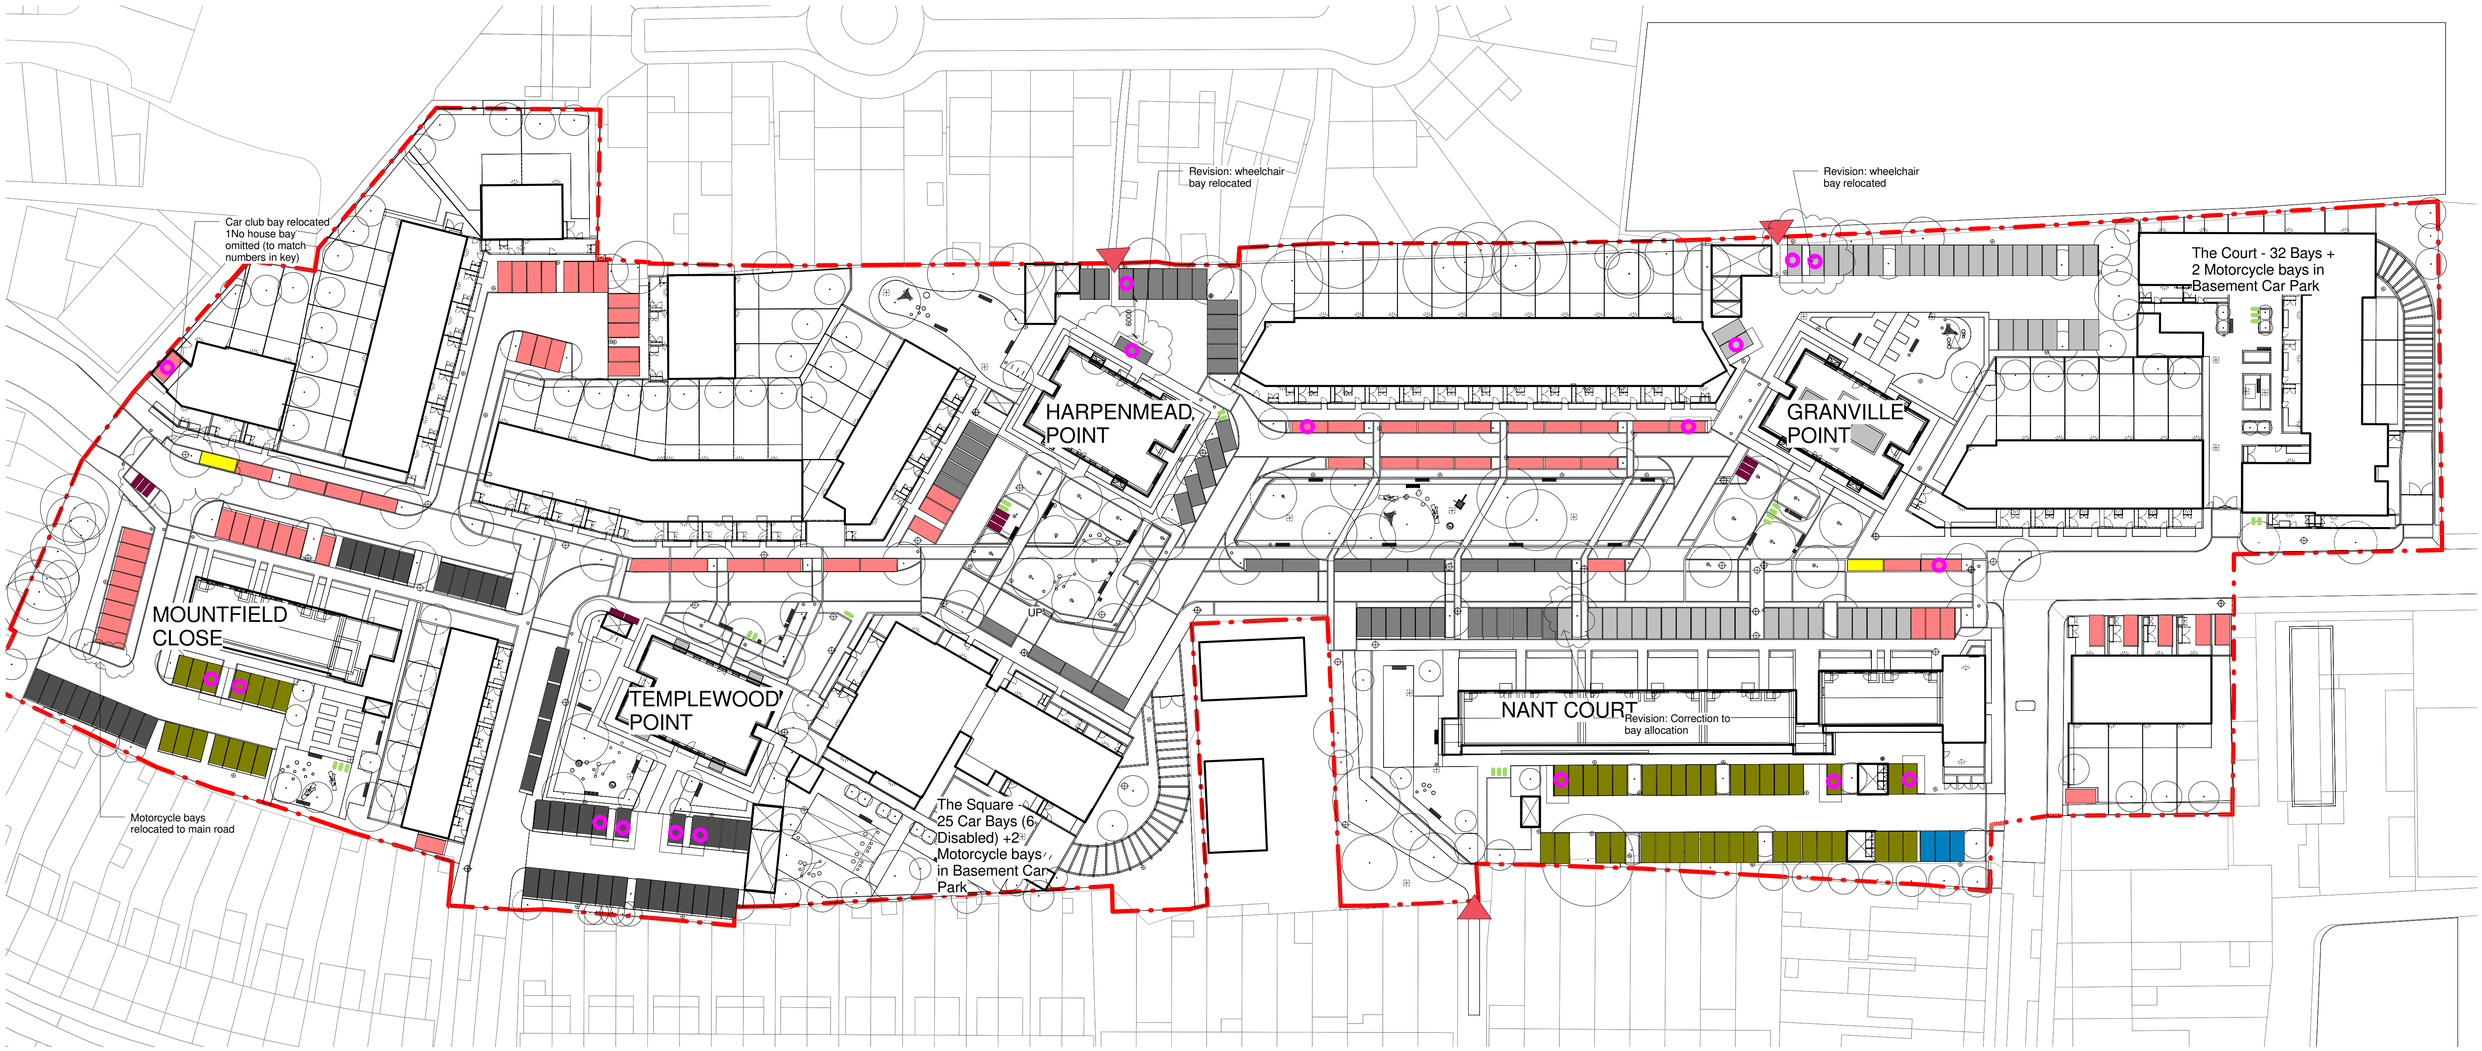

Granville Point - 48	The Square - 25	Car Club -2	Disabled parking bays 18No on surface, 10No in basement (18 Total)
Harpenmead - 48	The Court - 32		Visitor Cycle parking
Templewood - 48	The Gateway - 3		Revision: Indication of visitor parking 'Sheffield' cycle stands
Existing Apartments (Nant Court & Mountfield) - 52	Houses - 74		
Total - 196	Total - 134	Total -2	

Total Motorcycle spaces — 11No surface bays, 4No Basement spaces

0 5m 10m 15m 20m

Granville Road

new granville

London Borough of Barnet

standard notes

1. Do not scale this drawing.
2. All dimensions must be checked on site and any discrepancies verified with the architect.
3. Unless shown otherwise, all dimensions are to structural surfaces.

THIS IS NOT A CONSTRUCTION DRAWING, IT IS UNSUITABLE FOR THE PURPOSE OF CONSTRUCTION AND MUST ON NO ACCOUNT BE USED AS SUCH.

drawing notes

revisions

P1 30.04.2014 Draft Masterplan Issue
P2 16.06.2014 Issue to traffic engineer
P3 23.06.2014 Issue to traffic engineer
P4 26.06.2014 Planning Issue
P5 01.08.2014 Issue to consultants
P6 14.08.2014 Final Planning Issue
P7 02.12.2014 Planning comments - visitor cycle parking indicated
P8 17.12.2014 Amended following Planning comments

date 04/25/14

client New Granville LLP

scale 1 : 500

drawing Parking Strategy

drawn MH **checked** GT **drawing number** 2928A - - D_922 **rev** P8

C:\Users\matthew.halsall\Documents\2928A_GRANVILLE_Proposed_Landscape_CENTRAL_2015_matthew.halsall.rvt

Levitt Bernstein
1 Kingsland Passage
London
E8 2BB

t: 020 7275 7676
f: 020 7275 9348
w: levittbernstein.co.uk
e: post@levittbernstein.co.uk

Levitt Bernstein



OUTBUILDINGS AND STORAGE

- Recycle store
- Cycle store
- Proposed substation
- Pram store
- Refuse store
- Exeternal second cycle store
- Visitor cycle stands

0 5m 10m 15m 20m

Granville Road

new granville

London Borough of Barnet

standard notes

1. Do not scale this drawing.
2. All dimensions must be checked on site and any discrepancies verified with the architect.
3. Unless shown otherwise, all dimensions are to structural surfaces.

THIS IS NOT A CONSTRUCTION DRAWING, IT IS UNSUITABLE FOR THE PURPOSE OF CONSTRUCTION AND MUST ON NO ACCOUNT BE USED AS SUCH.

drawing notes

revisions

P1 23.06.14 First issue
P2 26.06.14 Planning Issue
P3 14.08.2014 Final Planning Issue
P4 04.12.2014 Planning comments

date 06/10/14

client New Granville LLP

scale 1 : 500

drawing Outbuildings and Storage Plan

drawn BT **checked** GT **drawing number** 2928A - - D_929 **rev** P4

C:\Users\matthew.halsall\Documents\2928A_GRANVILLE_Proposed_Landscape_CENTRAL_2015_Matthew.halsall.rvt

Levitt Bernstein
1 Kingsland Passage
London
E8 2BB

t: 020 7275 7676
f: 020 7275 9348
w: levittbernstein.co.uk
e: post@levittbernstein.co.uk


Levitt Bernstein



A-A



B-B

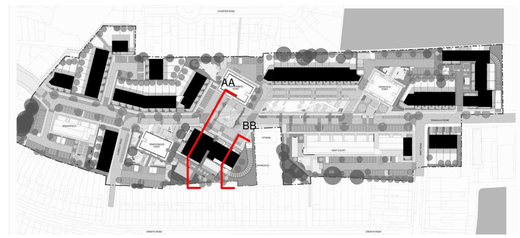

Granville Road new granville
London Borough Barnet

standard notes

1. Do not scale this drawing.
2. All dimensions must be checked on site and any discrepancies verified with the architect.
3. Unless shown otherwise, all dimensions are to structural surfaces.

THIS IS NOT A CONSTRUCTION DRAWING, IT IS UNSUITABLE FOR THE PURPOSE OF CONSTRUCTION AND MUST ON NO ACCOUNT BE USED AS SUCH.

drawing notes

revisions

P1 26.06.14 Planning Issue
P2 14.08.14 Final Planning Issue
P3 04.12.14 Planning comments

date 06/16/14
client New Granvile LLP
scale 1 : 100
drawing Section - Block C 1 - LA
drawn BT **checked** GT **drawing number** 2928A - - D_930 **rev** P3

C:\Users\matthew.halsall\Documents\2928A_GRANVILLE_MASTER_r13_matthew.halsallv

Levitt Bernstein
1 Kingsland Passage
London
E8 2BB

t: 020 7275 7676
f: 020 7275 9348
w: levittbernstein.co.uk
e: post@levittbernstein.co.uk


Levitt Bernstein



A-A



B-B

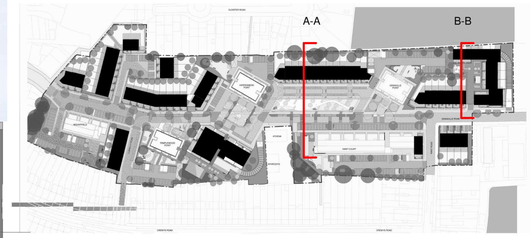

Granville Road

new granville

London Borough Barnet

standard notes

1. Do not scale this drawing.
2. All dimensions must be checked on site and any discrepancies verified with the architect.
3. Unless shown otherwise, all dimensions are to structural surfaces.

THIS IS NOT A CONSTRUCTION DRAWING, IT IS UNSUITABLE FOR THE PURPOSE OF CONSTRUCTION AND MUST ON NO ACCOUNT BE USED AS SUCH.

drawing notes

revisions

P1 26.06.14 Planning Issue
P2 14.08.14 Final Planning Issue
P3 04.12.14 Planning comments

date 06/16/14

client New Granvile LLP

scale 1 : 100

drawing Section - The Row - LA

drawn	checked	drawing number	rev
BT	GT	2928A - - D_931	P3

Levitt Bernstein
1 Kingsland Passage
London
E8 2BB

t: 020 7275 7676
f: 020 7275 9348
w: levittbernstein.co.uk
e: post@levittbernstein.co.uk

Levitt Bernstein


C:\Users\matthew.halsall\Documents\2928A_GRANVILLE_MASTER_r13_matthew.halsall.rvt



A-A



B-B

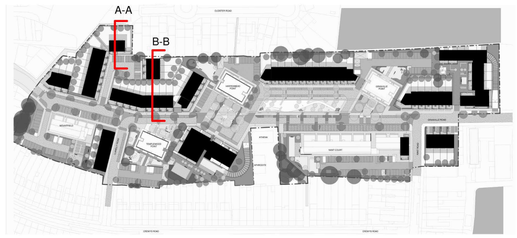

Granville Road
new granville

London Borough Barnet

standard notes

1. Do not scale this drawing.
2. All dimensions must be checked on site and any discrepancies verified with the architect.
3. Unless shown otherwise, all dimensions are to structural surfaces.

THIS IS NOT A CONSTRUCTION DRAWING, IT IS UNSUITABLE FOR THE PURPOSE OF CONSTRUCTION AND MUST ON NO ACCOUNT BE USED AS SUCH.

drawing notes

revisions

P1 26.6.2014 Planning Issue
P2 14.08.14 Final Planning Issue
P3 04.12.14 Planning comments

date 06/18/14

client New Granvile LLP

scale 1 : 100

drawing Section - Templewood - LA


drawn BT **checked** GT **drawing number** 2928A - - D_932 **rev** P3

C:\Revit Local\2928A_GRANVILLE_MASTER_r13_beth.treseder.rvt

Levitt Bernstein
1 Kingsland Passage
London
E8 2BB

t: 020 7275 7676
f: 020 7275 9348
w: levittbernstein.co.uk
e: post@levittbernstein.co.uk

Levitt Bernstein

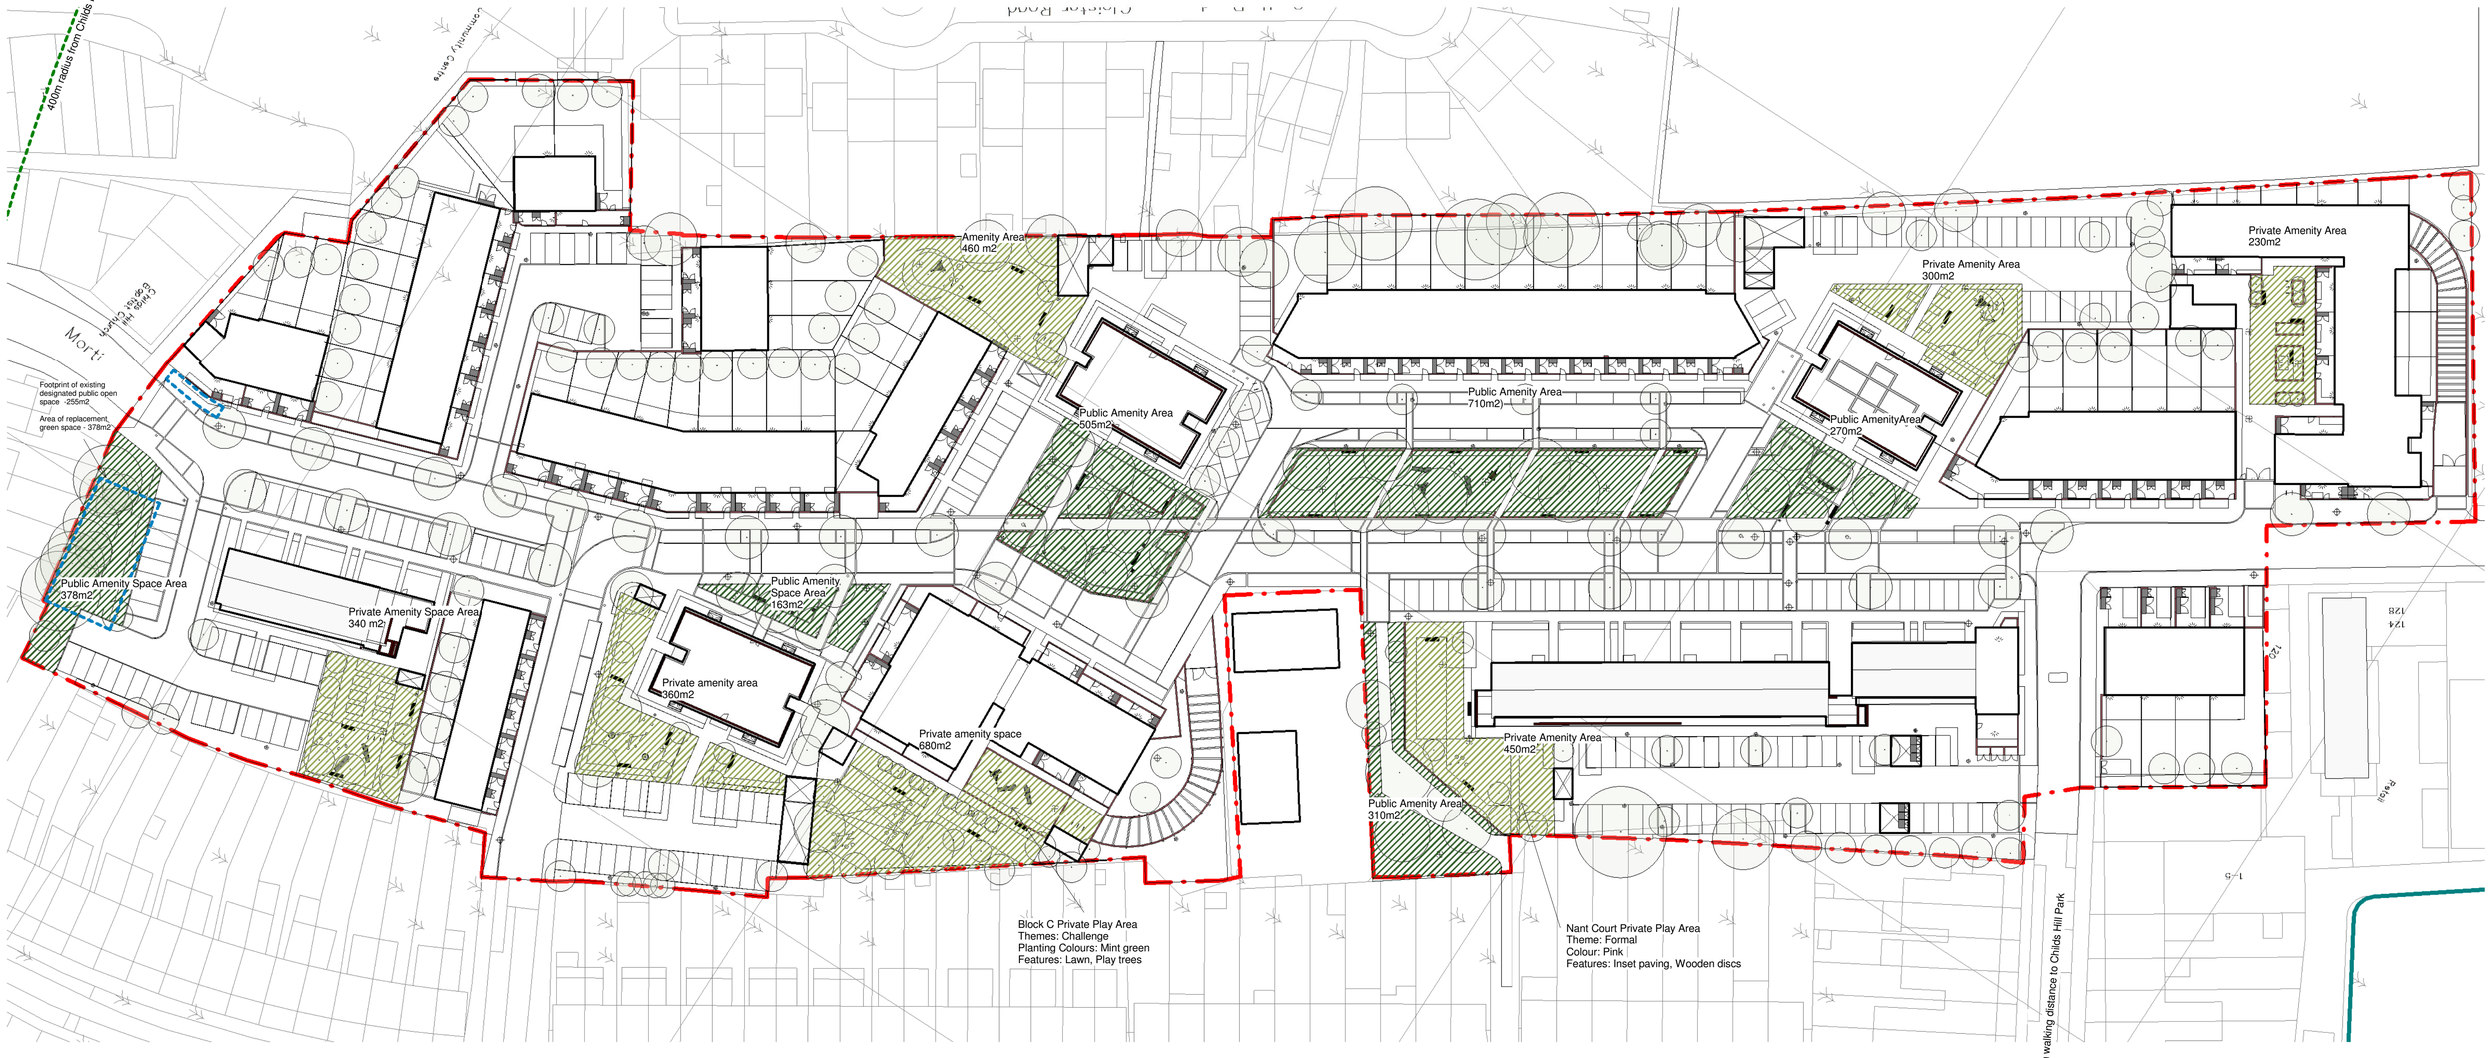

AMENITY SPACE

Public amenity space	2,336m2
Communal amenity space	2,820m2
Existing designated public open space 255m2	

Granville Road
London Borough of Barnet

standard notes

1. Do not scale this drawing.
2. All dimensions must be checked on site and any discrepancies verified with the architect.
3. Unless shown otherwise, all dimensions are to structural surfaces.

THIS IS NOT A CONSTRUCTION DRAWING, IT IS UNSUITABLE FOR THE PURPOSE OF CONSTRUCTION AND MUST ON NO ACCOUNT BE USED AS SUCH.

drawing notes

revisions

P1 02.12.2014 Addendum planning issue

date 11/13/14

client New Granville LLP

scale 1 : 500

drawing Amenity Space Strategy Plan

drawn MH **checked** GT **drawing number** 2928A - D_933 **rev** P1

C:\Users\matthew.halsall\Documents\2928A_GRANVILLE_Proposed_Landscape_CENTRAL_2015_matthew.halsall.rvt

Levitt Bernstein
1 Kingsland Passage
London
E8 2BB

t: 020 7275 7676
f: 020 7275 9348
w: levittbernstein.co.uk
e: post@levittbernstein.co.uk

Levitt Bernstein



2
D_073

Street Elevation-Granville Road 4
1 : 200



1
D_073

Location Key 4
1 : 500

0 2m 4m 6m 8m 10m

Drawing Scale 1:200 @ A1
1:400 @ A3

Granville Road
new granville

London Borough Barnet

standard notes

1. Do not scale this drawing.
2. All dimensions must be checked on site and any discrepancies verified with the architect.
3. Unless shown otherwise, all dimensions are to structural surfaces.

THIS IS NOT A CONSTRUCTION DRAWING, IT IS UNSUITABLE FOR THE PURPOSE OF CONSTRUCTION AND MUST ON NO ACCOUNT BE USED AS SUCH.

drawing notes

revisions

17/06/14 - P1 - Issue for information
26/06/14 - P2 - Planning Issue
14/08/14 - P3 - Final Planning Issue
14/11/14 - P4 - Minor Amendments

date 09/12/13

client New Granville LLP

scale As indicated

drawing Street Elevation-Granville Road 4

drawn CG **checked** SL **drawing number** 2928A - P4 - D_073 **rev** P4

C:\Users\chris.gray.LEVITTBERNSTEIN\Documents\2928A_GRANVILLE_MASTER_r13_chris.gray.rvt

Levitt Bernstein
1 Kingsland Passage
London
E8 2BB

t: 020 7275 7676
f: 020 7275 9348
w: levittbernstein.co.uk
e: post@levittbernstein.co.uk

Levitt Bernstein



3 D_074

Street Elevation-Granville Road 5

1 : 200



2 D_074

Location Key 5

1 : 500

0 2m 4m 6m 8m 10m

Drawing Scale 1:200 @ A1
1:400 @ A3

Granville Road new granville

London Borough Barnet

standard notes

1. Do not scale this drawing.
2. All dimensions must be checked on site and any discrepancies verified with the architect.
3. Unless shown otherwise, all dimensions are to structural surfaces.

THIS IS NOT A CONSTRUCTION DRAWING, IT IS UNSUITABLE FOR THE PURPOSE OF CONSTRUCTION AND MUST ON NO ACCOUNT BE USED AS SUCH.

drawing notes

revisions

17/06/14 - P1 - Issue for information
26/06/14 - P2 - Planning Issue
14/08/14 - P3 - Final Planning Issue
14/11/14 - P4 - Minor Amendments

date 14/11/14

client New Granville LLP

scale As indicated

drawing Street Elevation-Granville Road 5

drawn CG **checked** SL **drawing number** 2928A - P4 - D_074 **rev** P4

C:\Users\chris.gray.LEVITTBERNSTEIN\Documents\2928A_GRANVILLE_MASTER_r13_chris.gray.rvt

Levitt Bernstein
1 Kingsland Passage
London
E8 2BB

t: 020 7275 7676
f: 020 7275 9348
w: levittbernstein.co.uk
e: post@levittbernstein.co.uk

Levitt Bernstein